


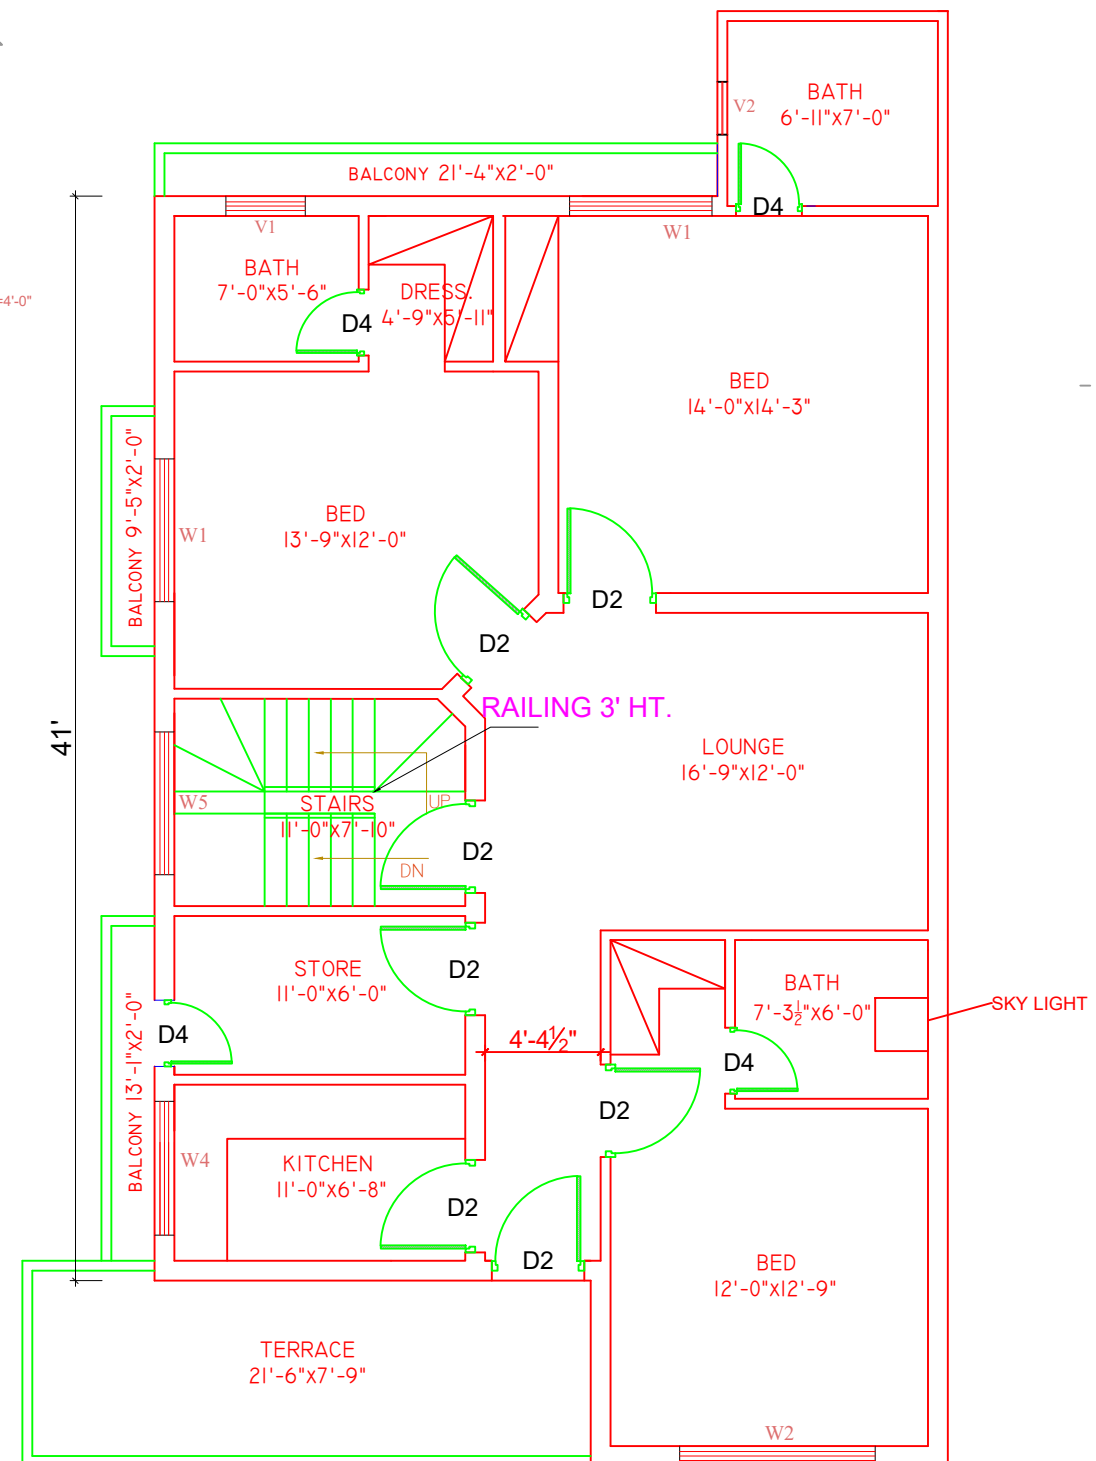


**GROUND FLOOR PLAN**  
SCALE 1"=8'-0"

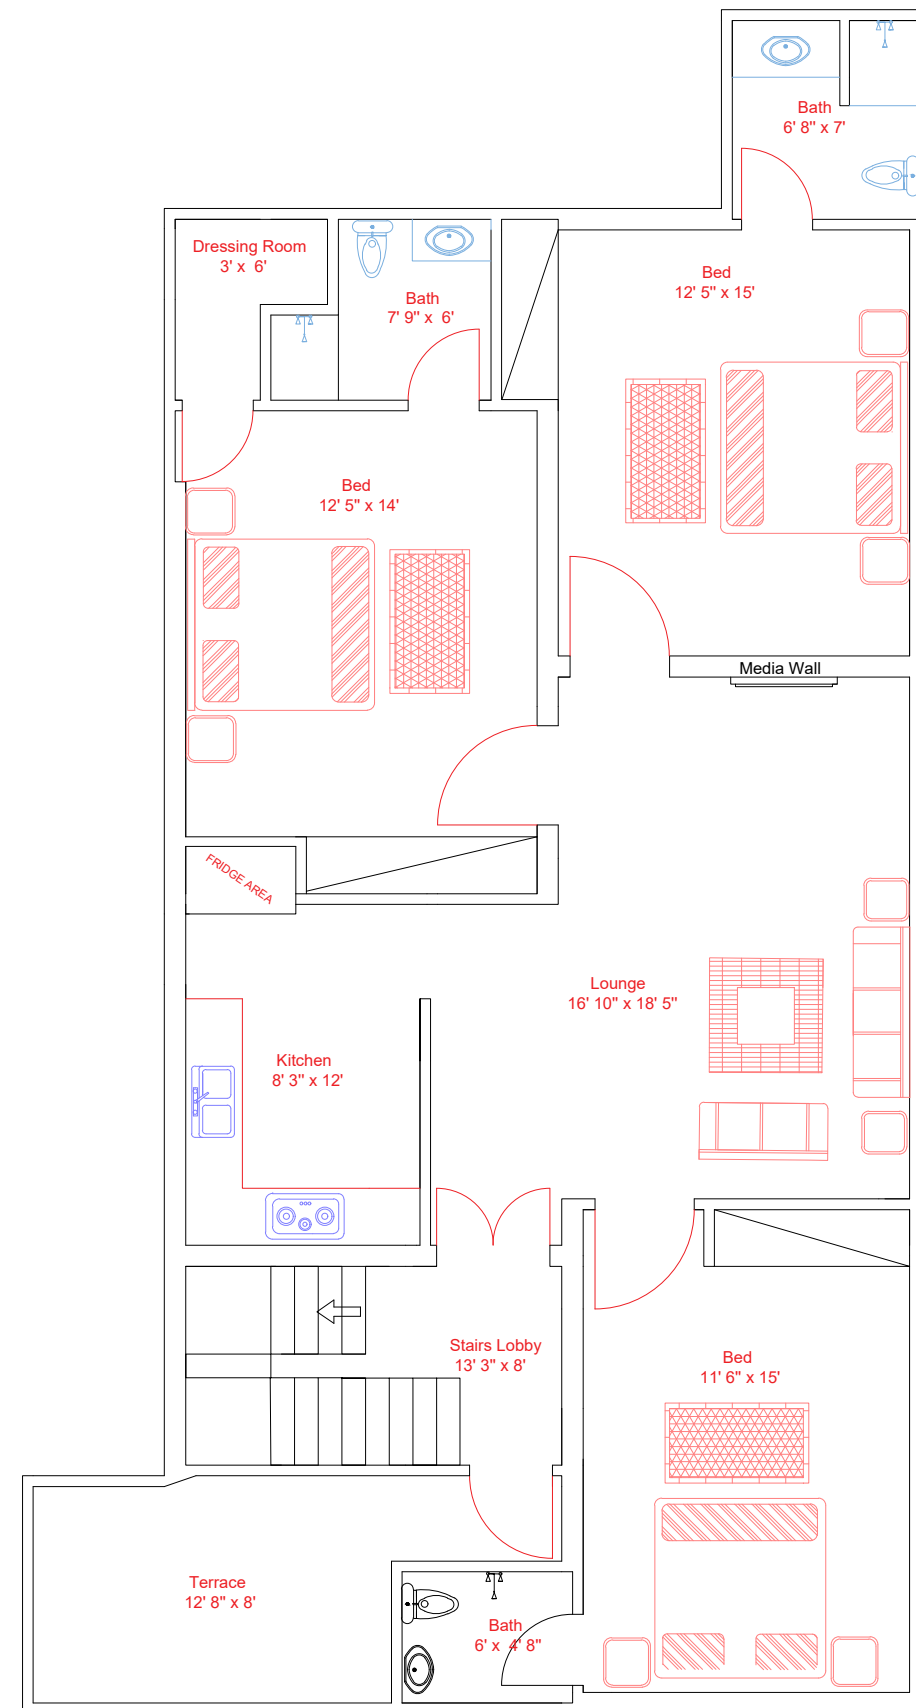


**FIRST FLOOR PLAN**  
SCALE 1"=8'-0"

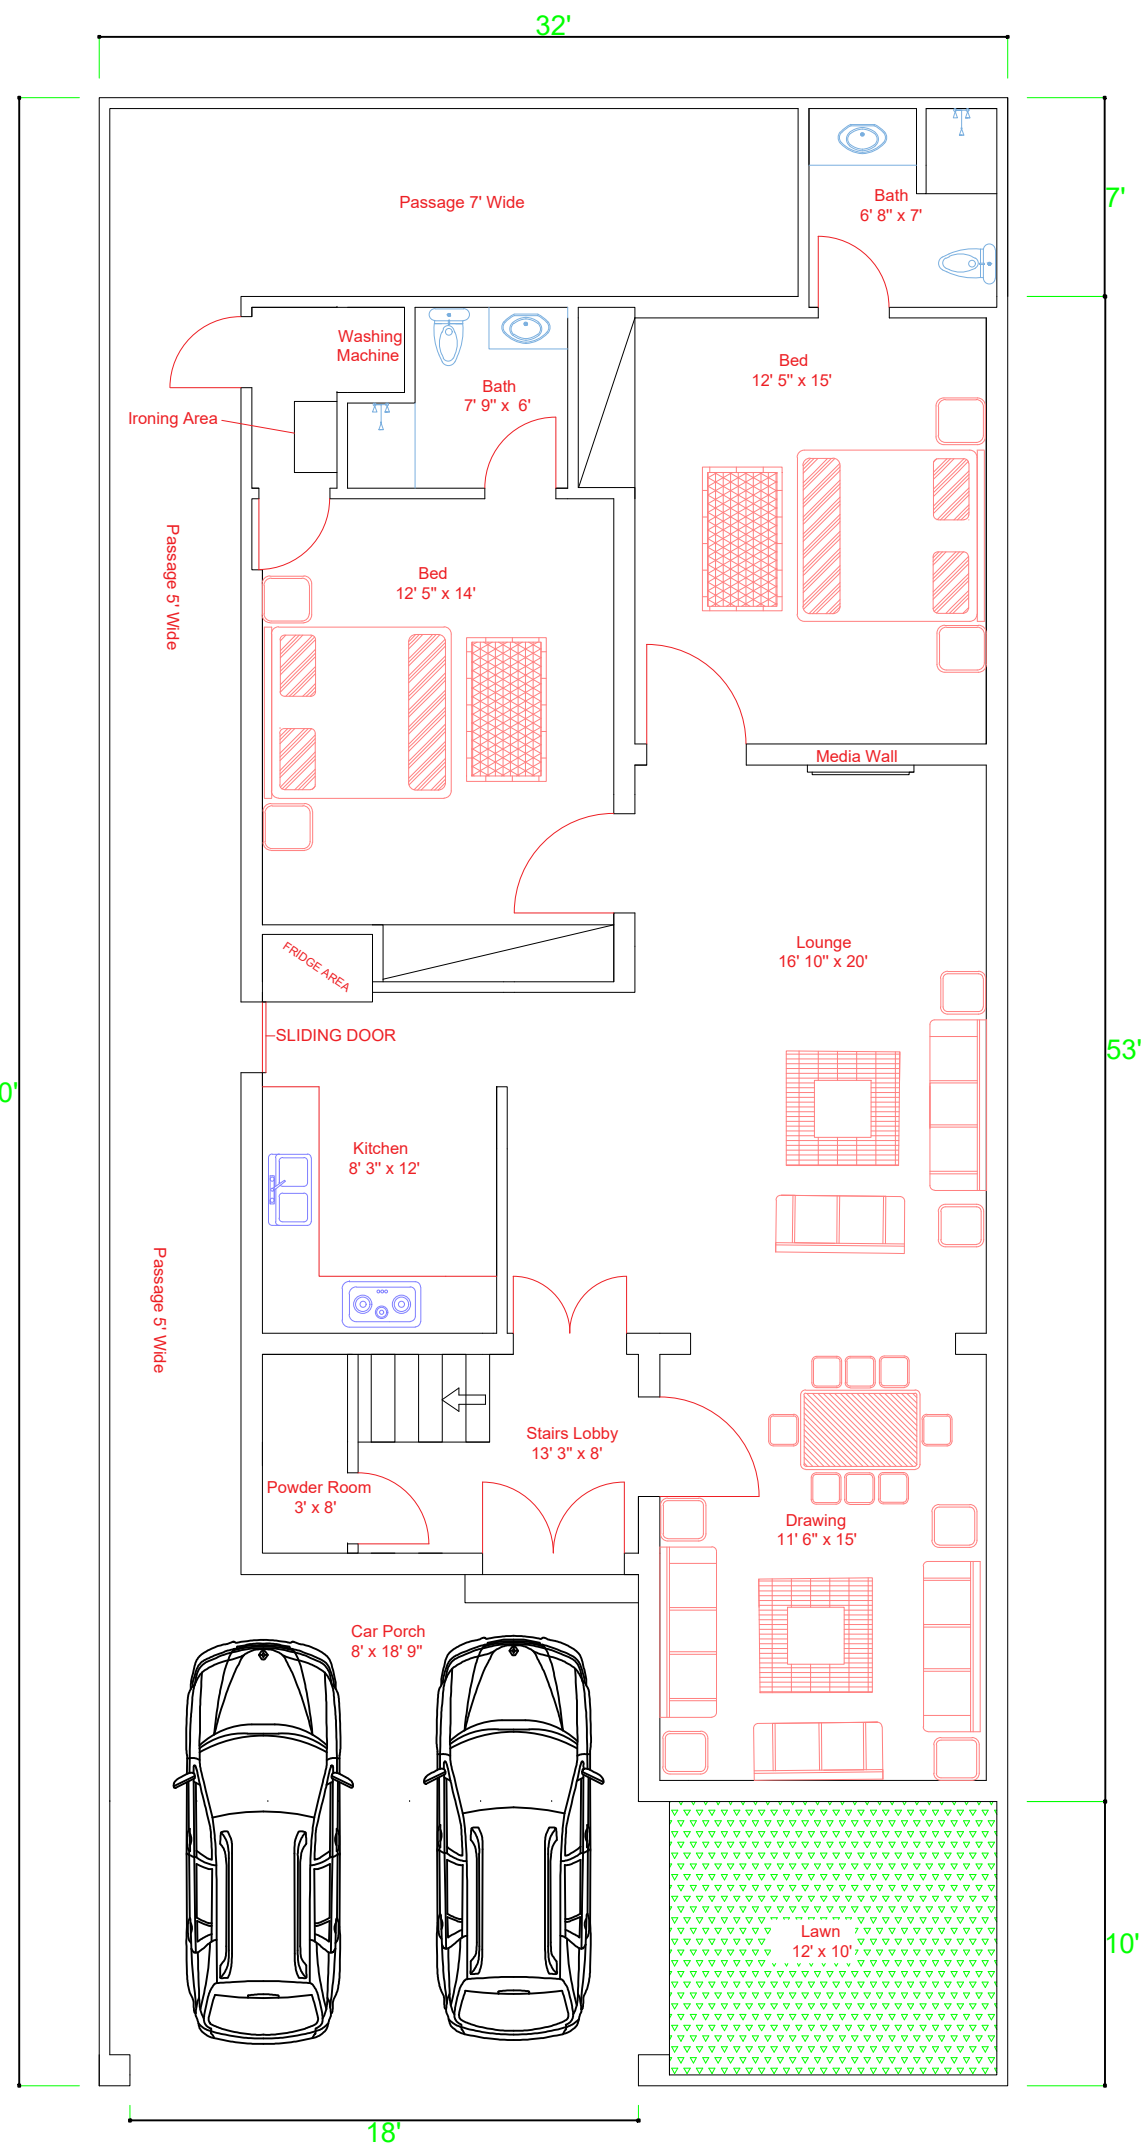

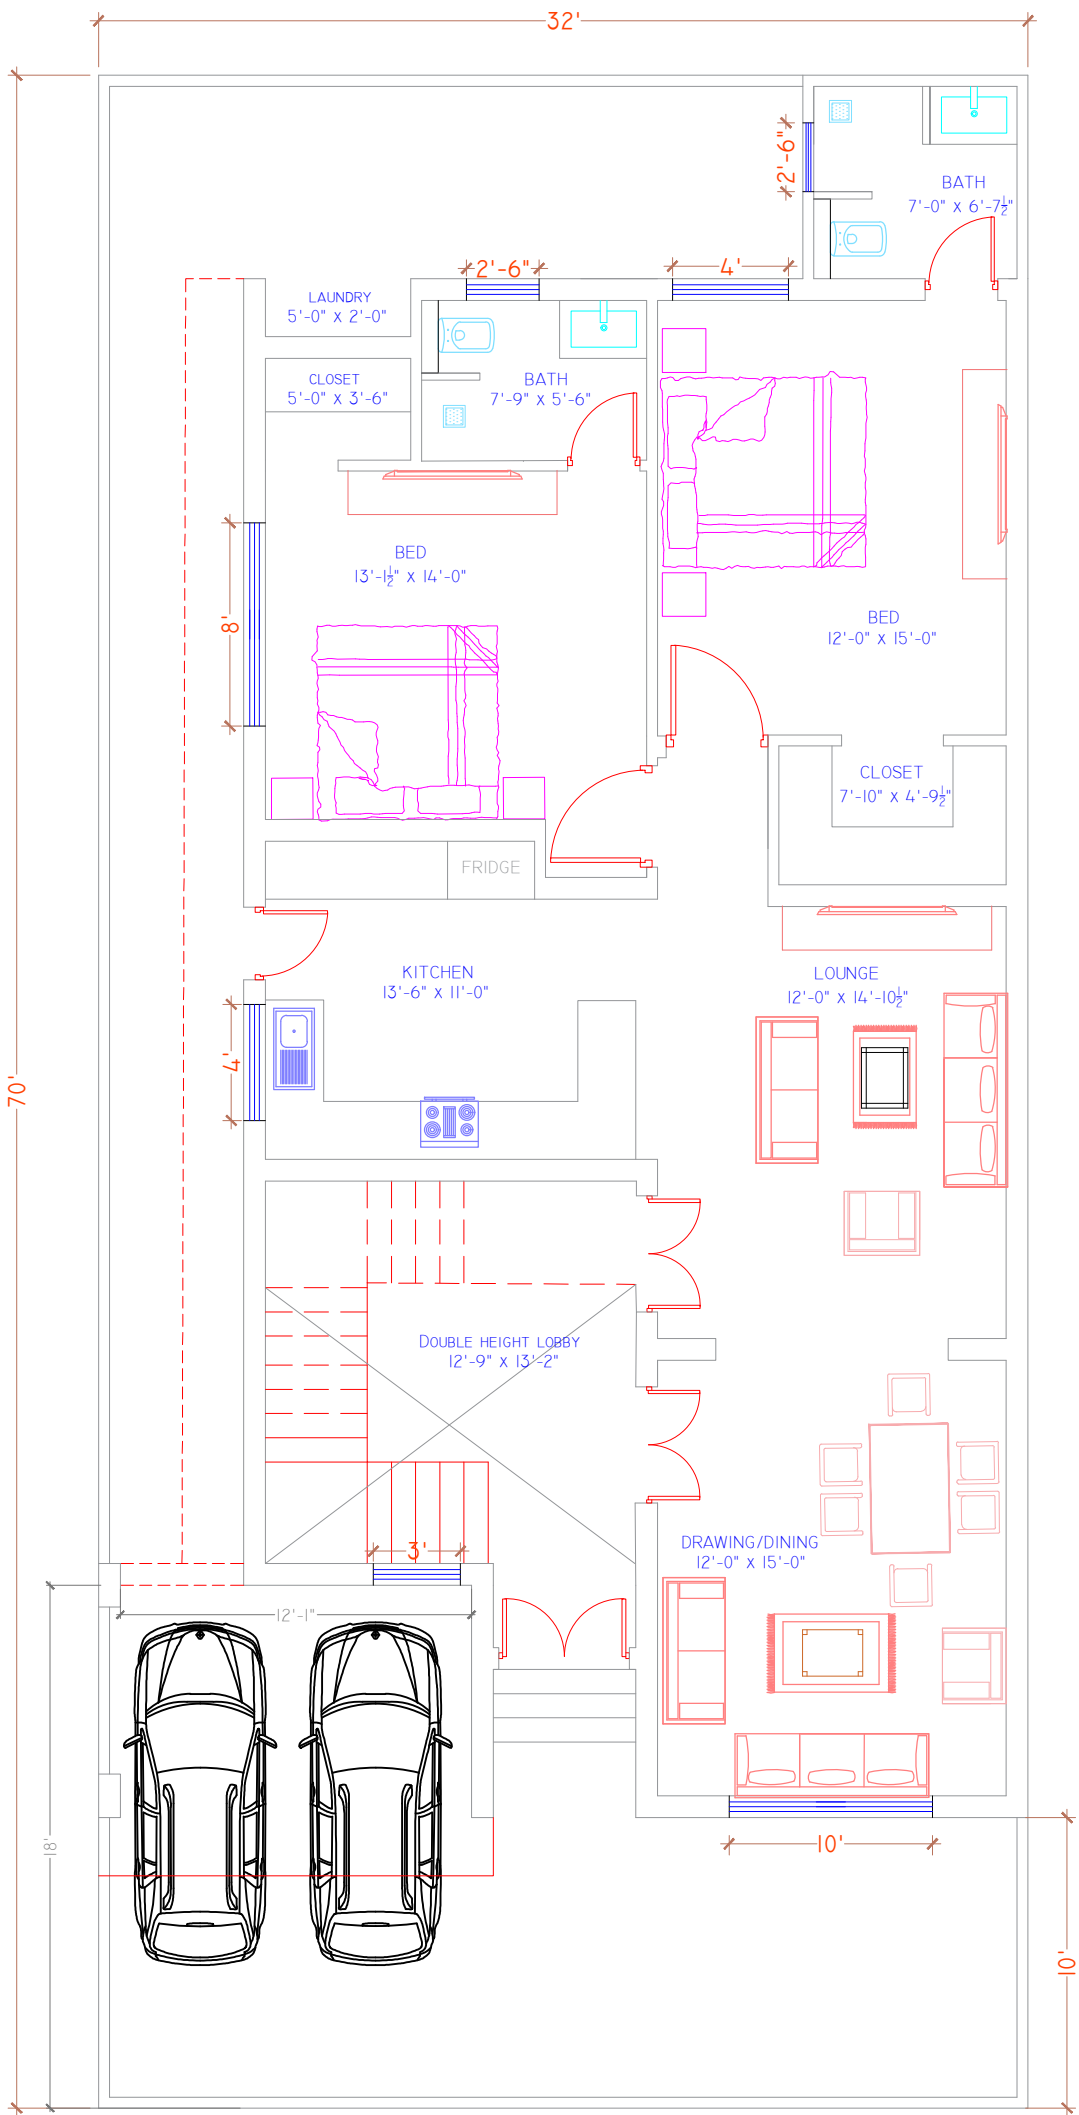

GROUND FLOOR

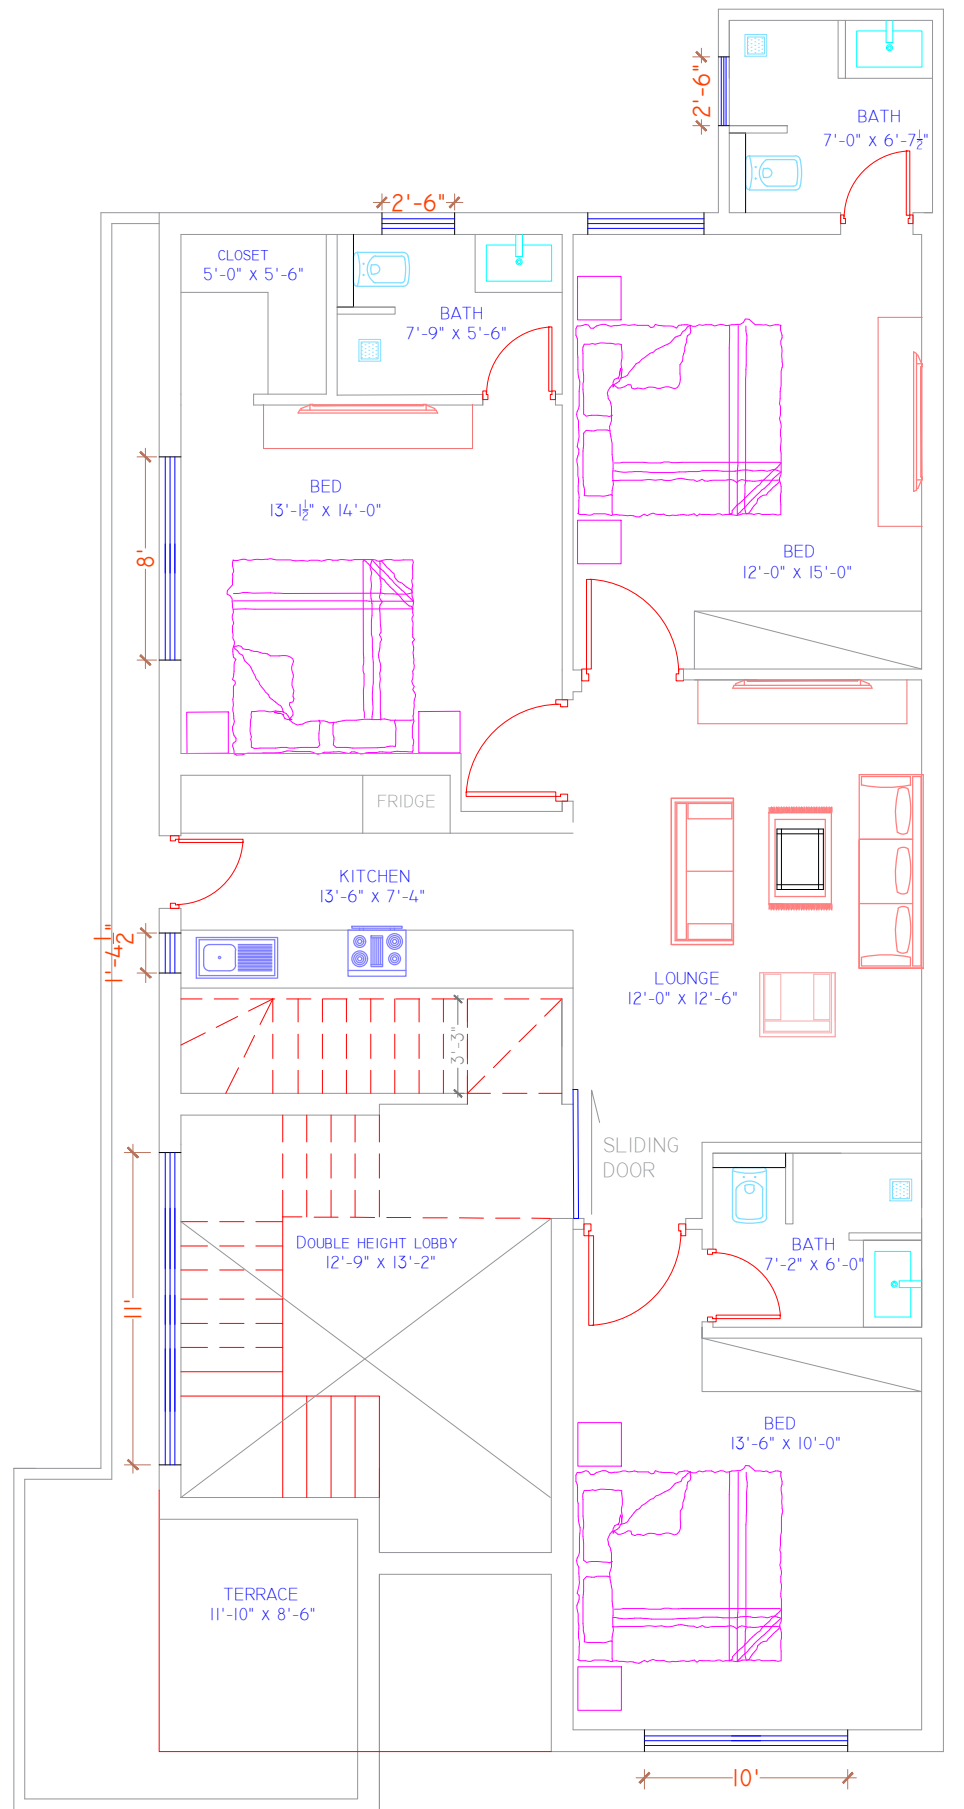

FIRST FLOOR