


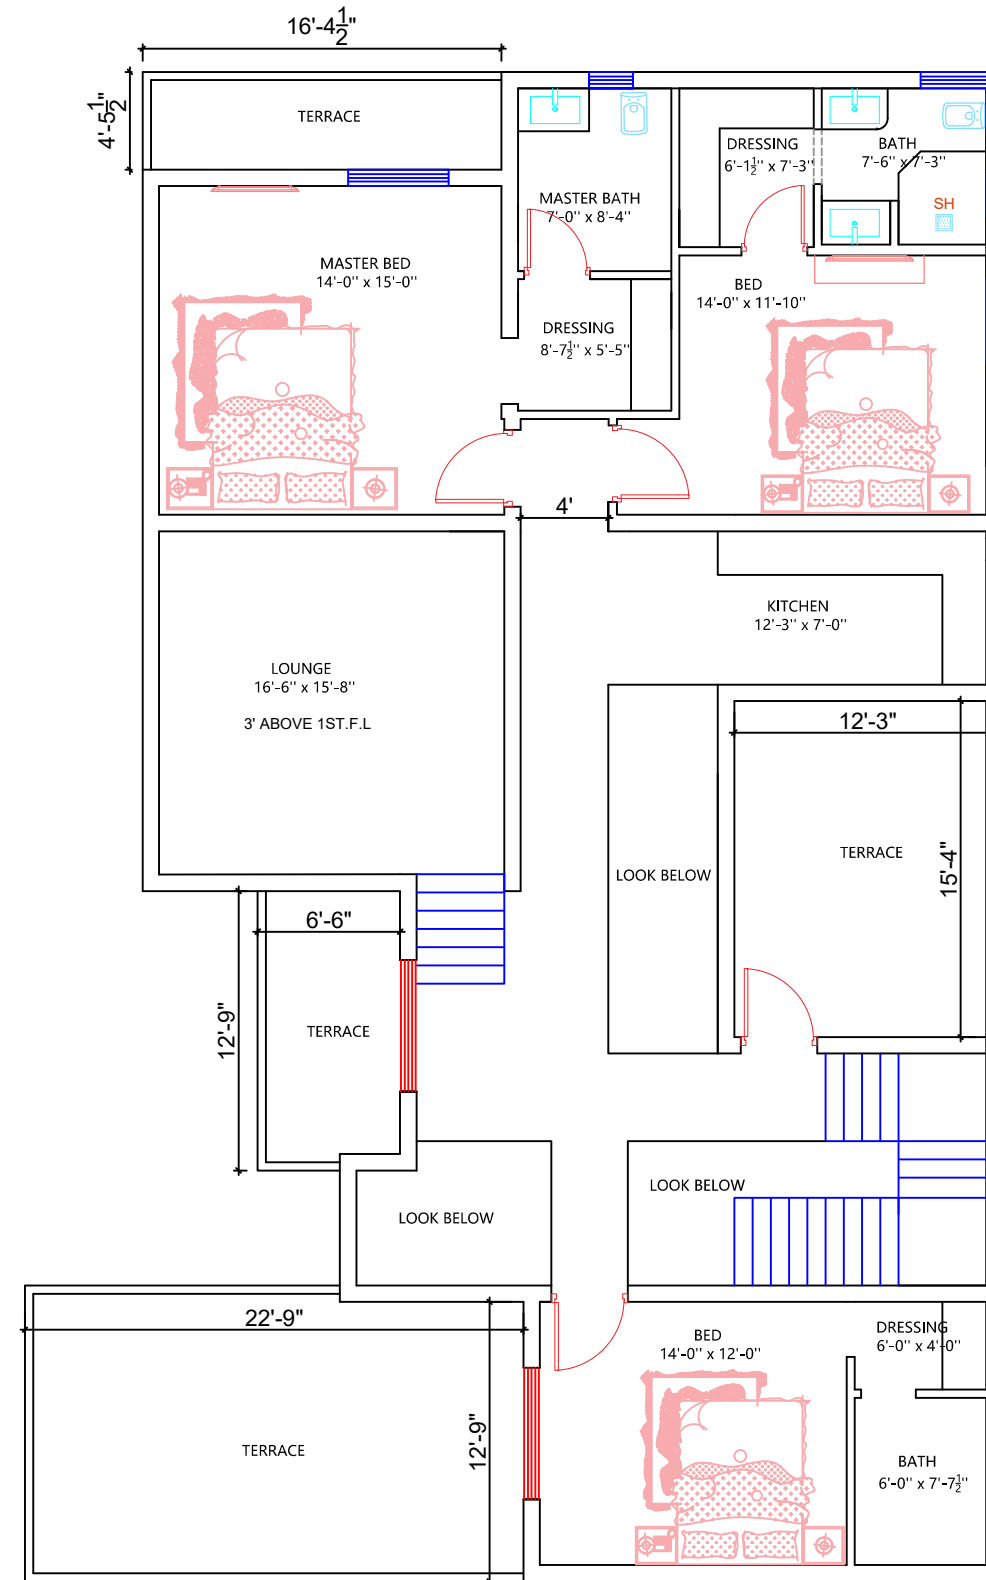


## 1 KANAL HOUSE DRAWING OPTIONS

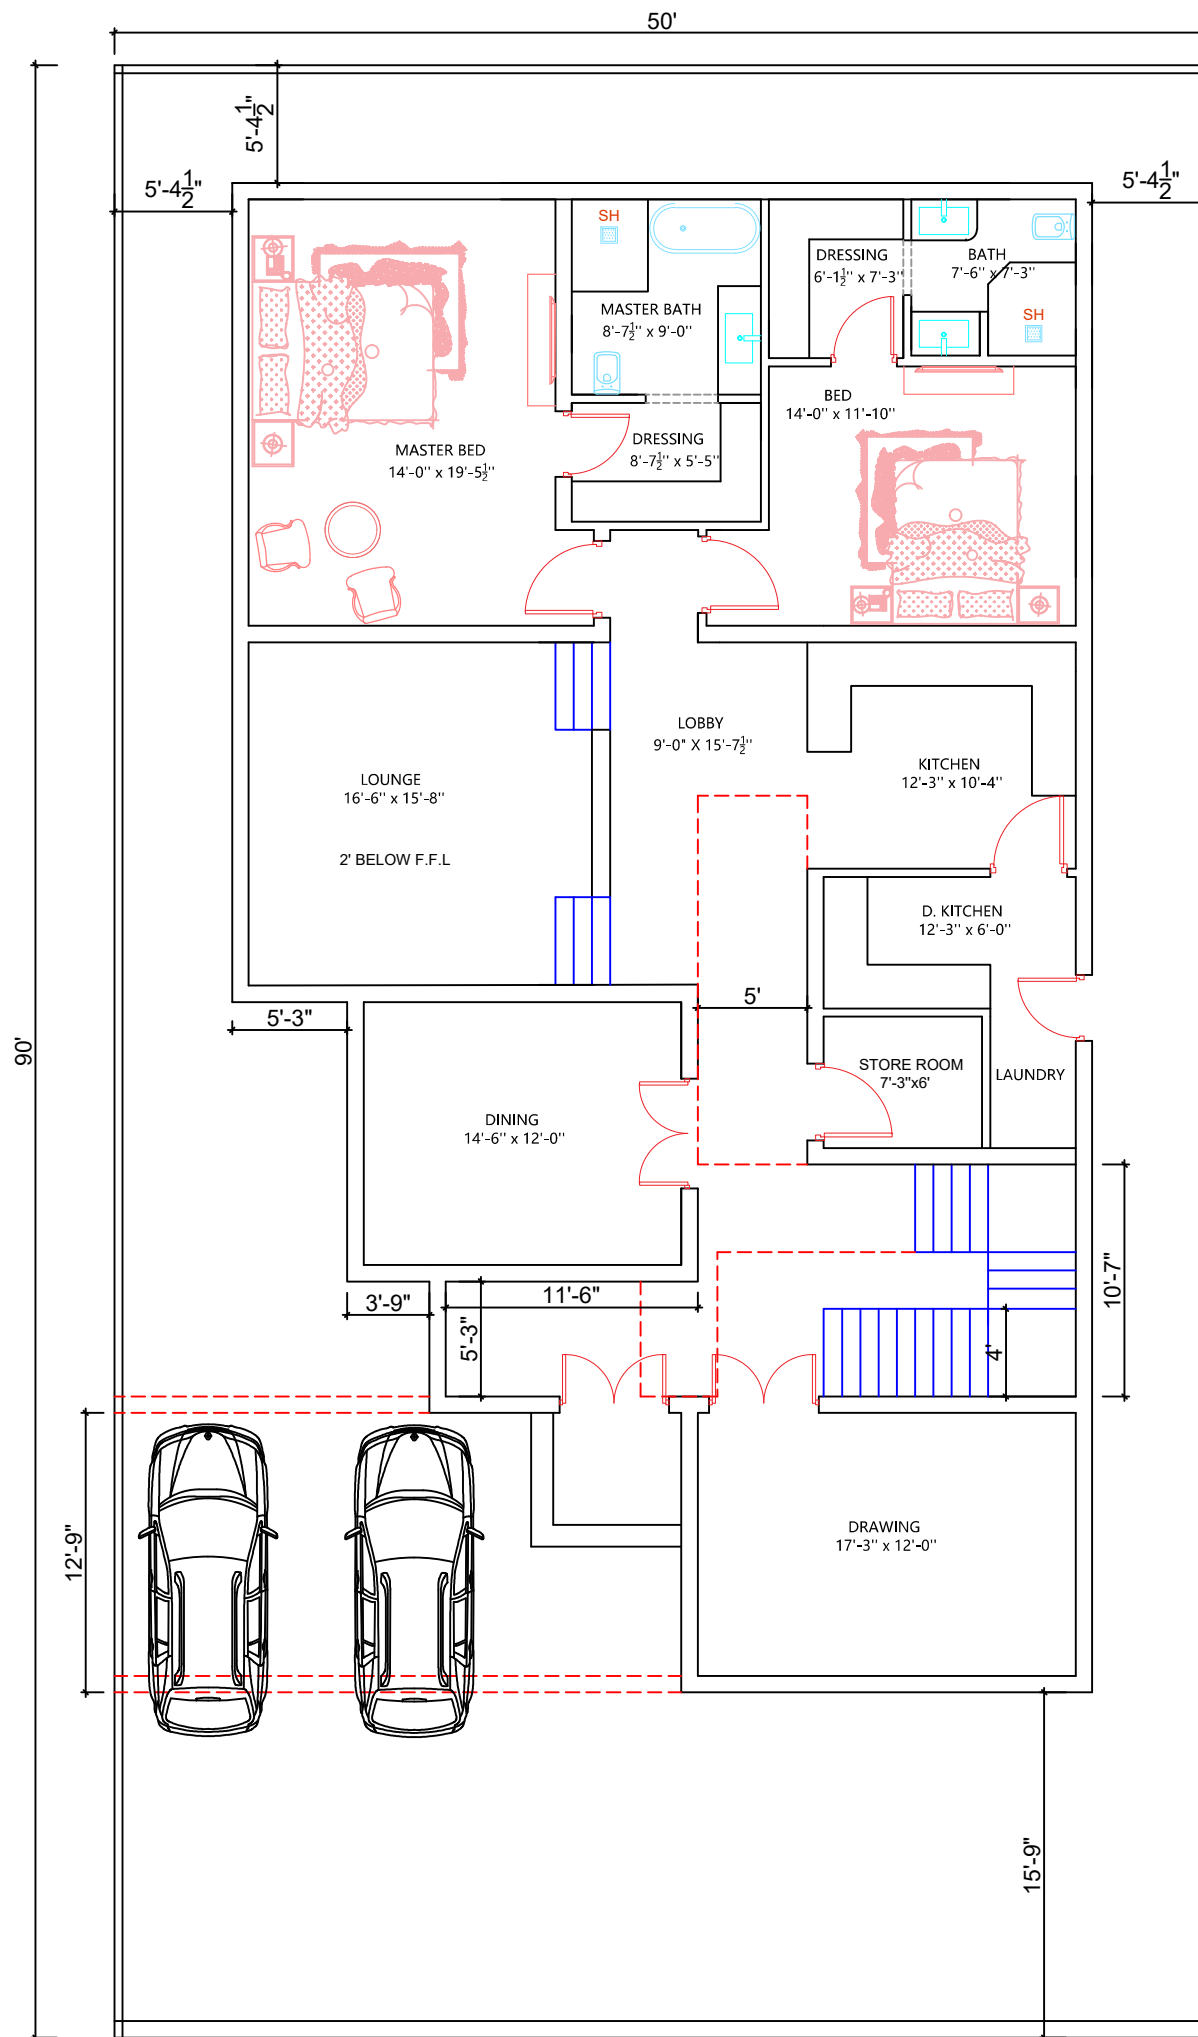


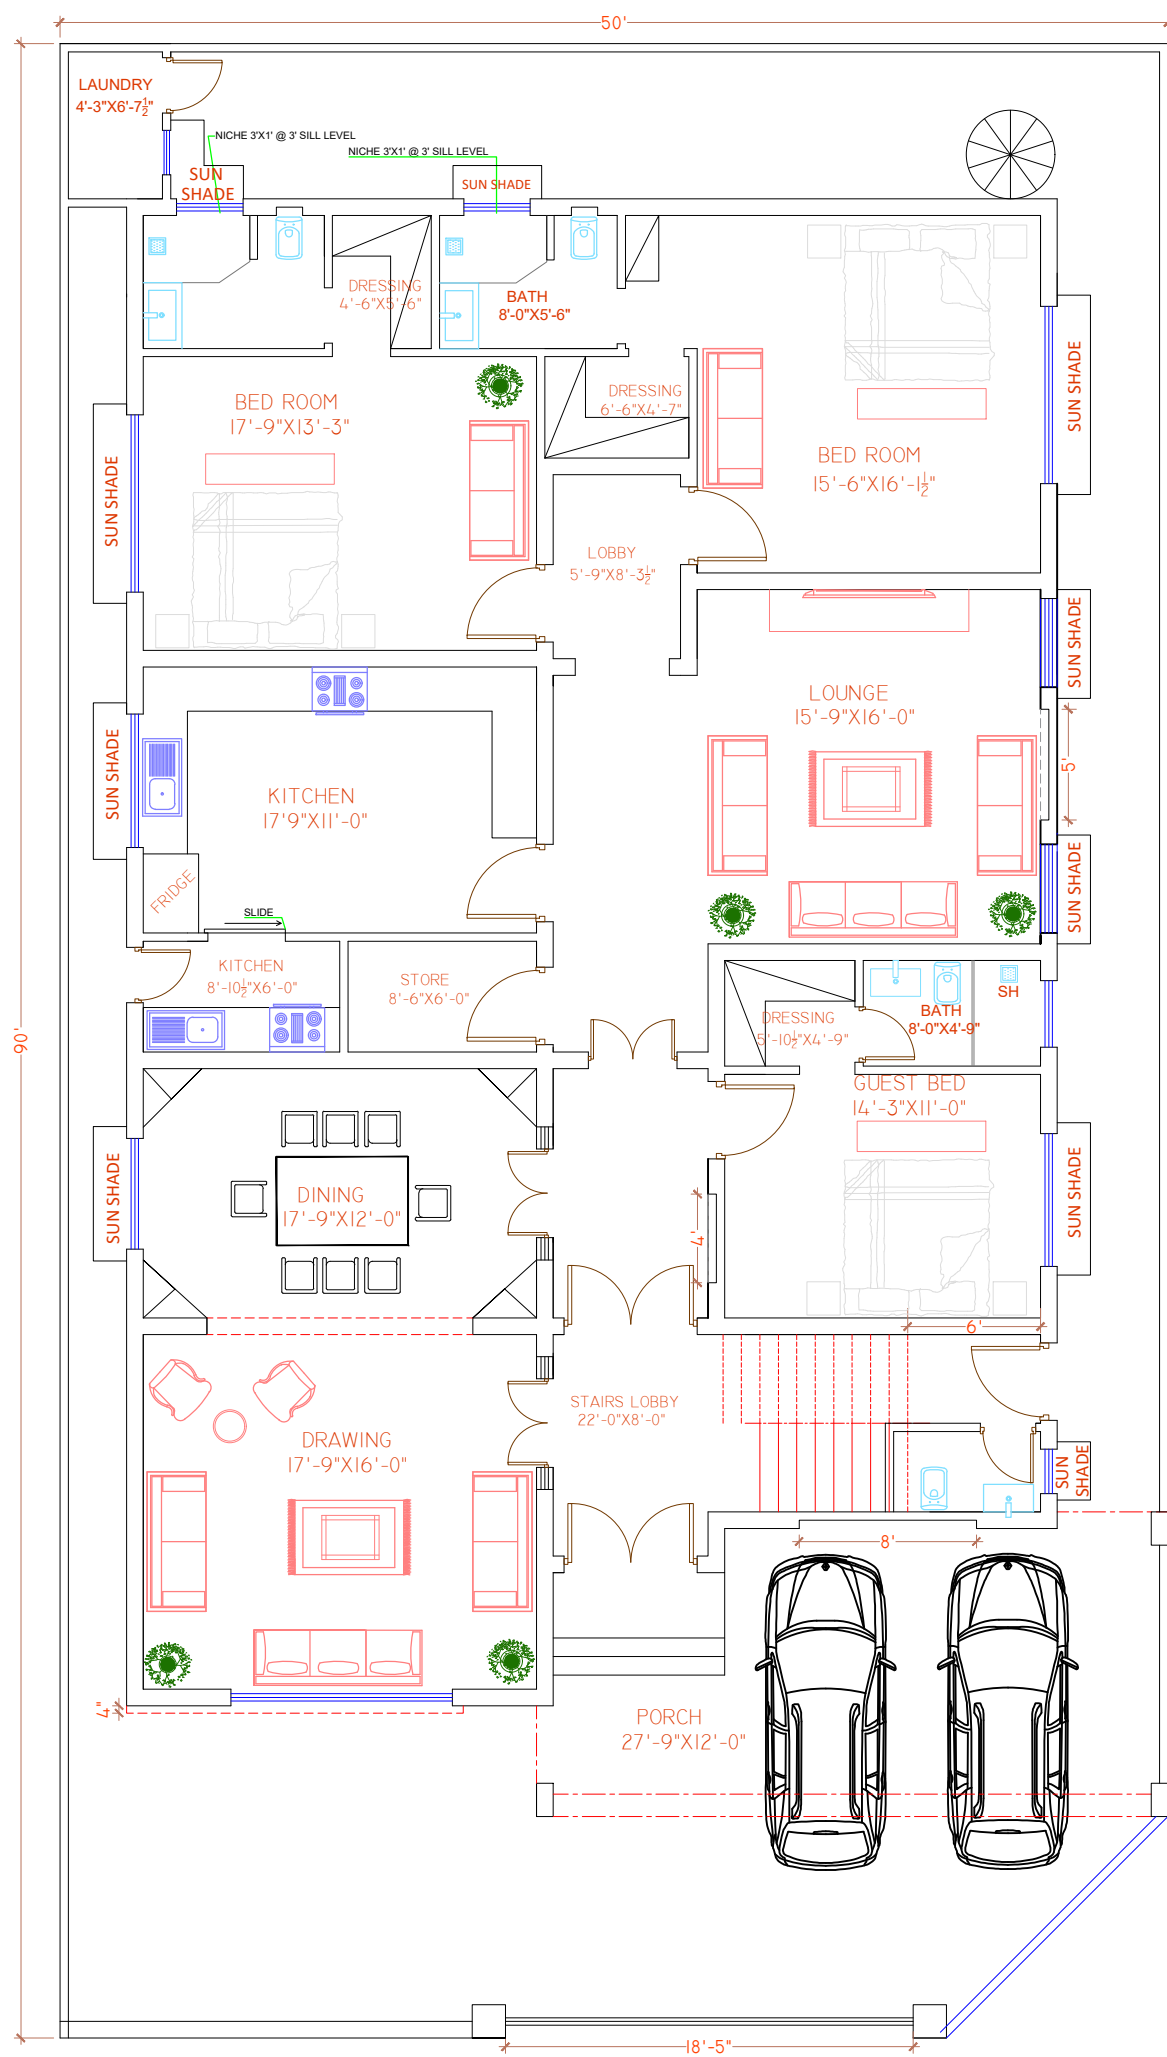


GROUND FLOOR

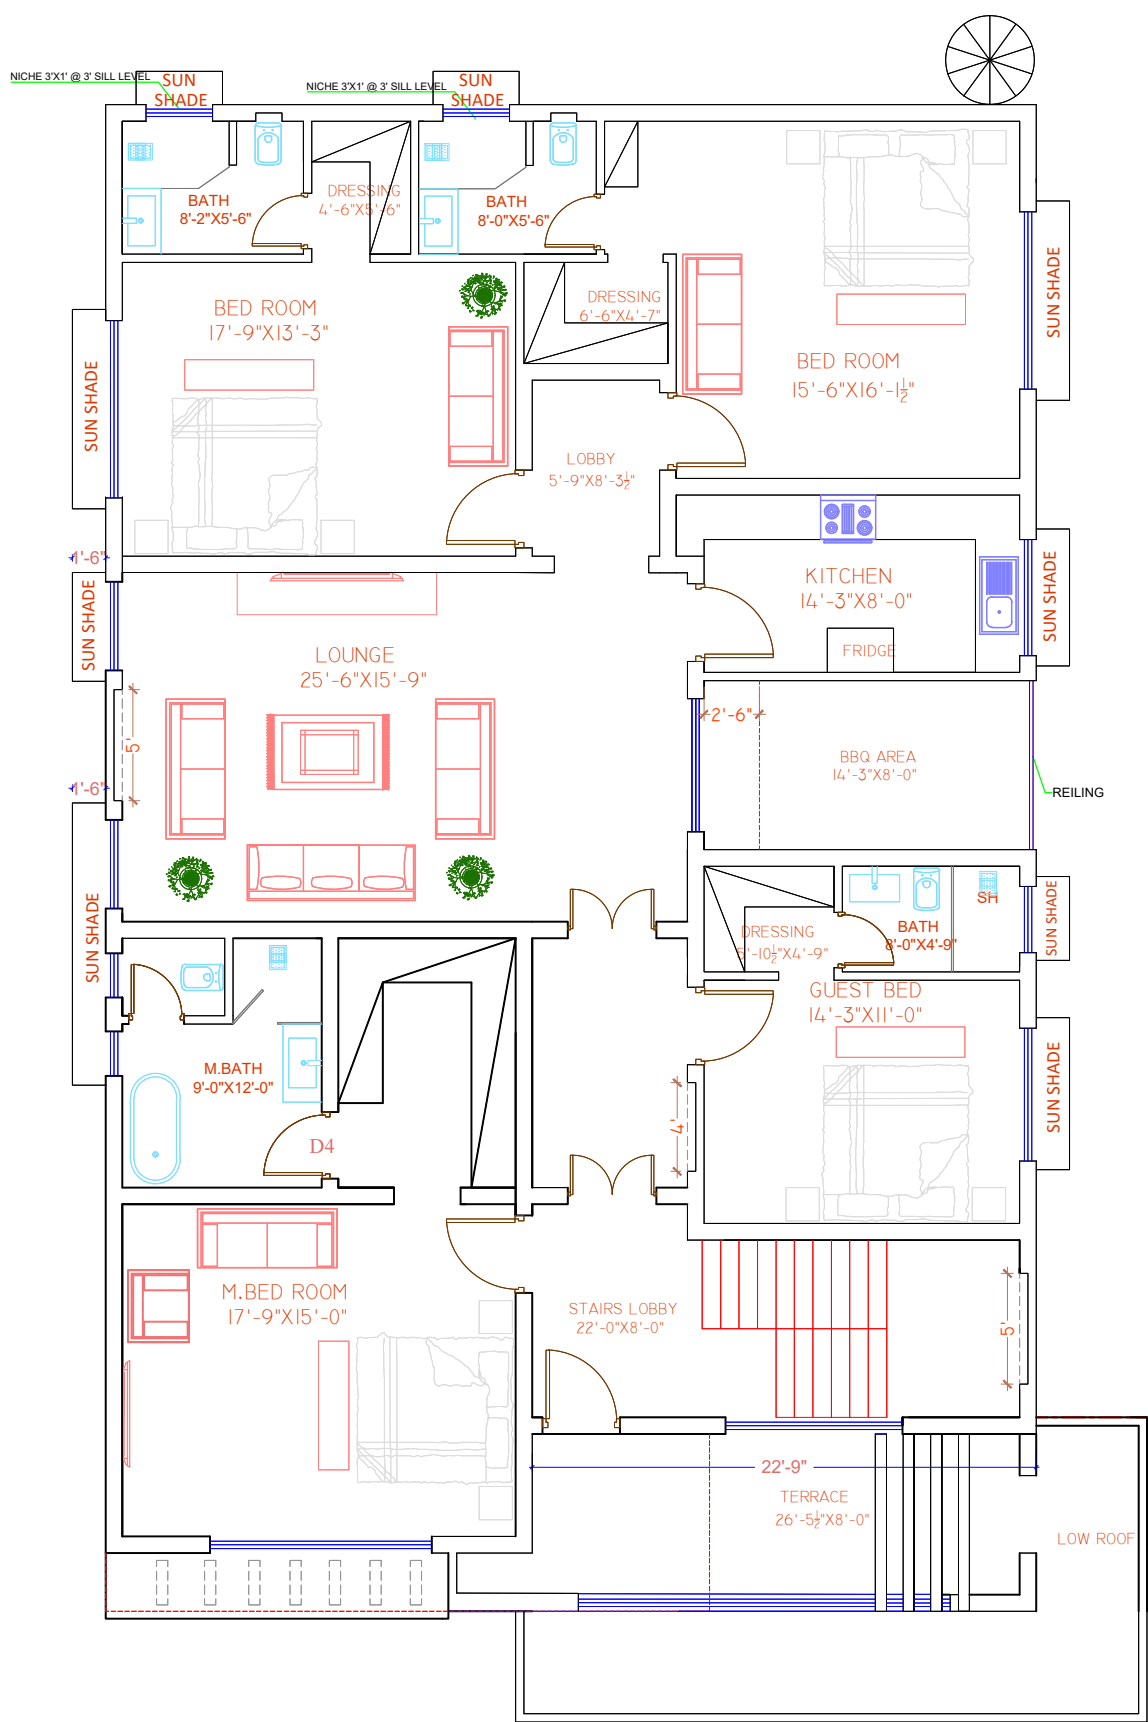


FIRST FLOOR

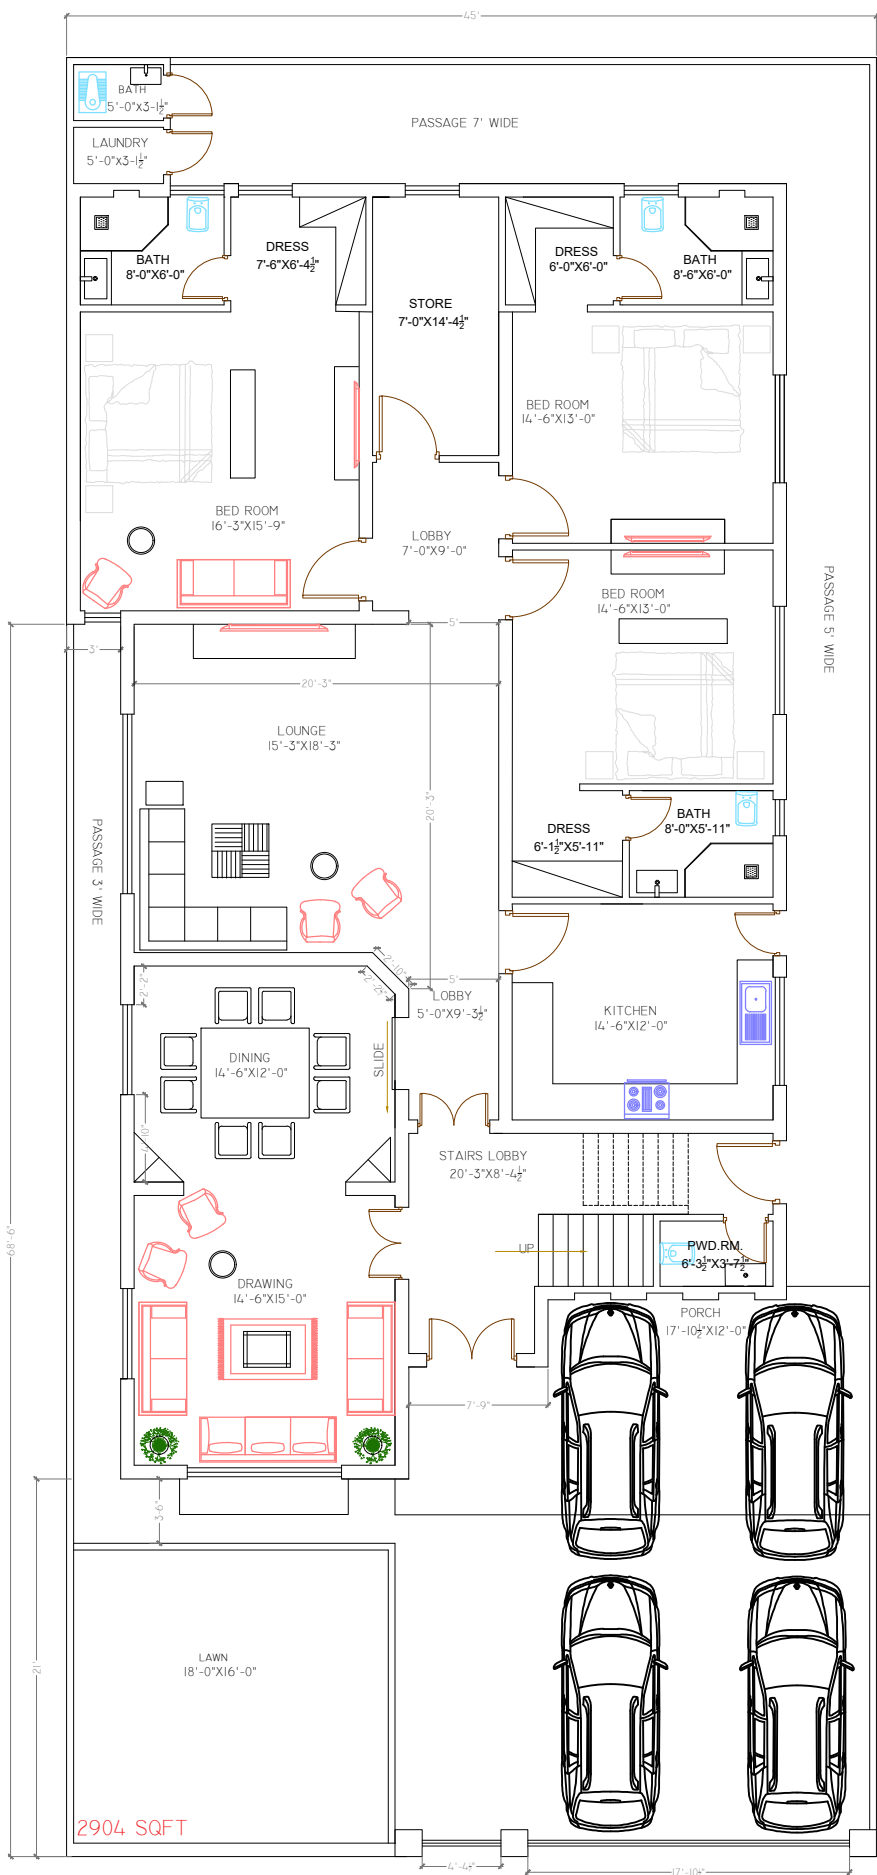


GROUND FLOOR

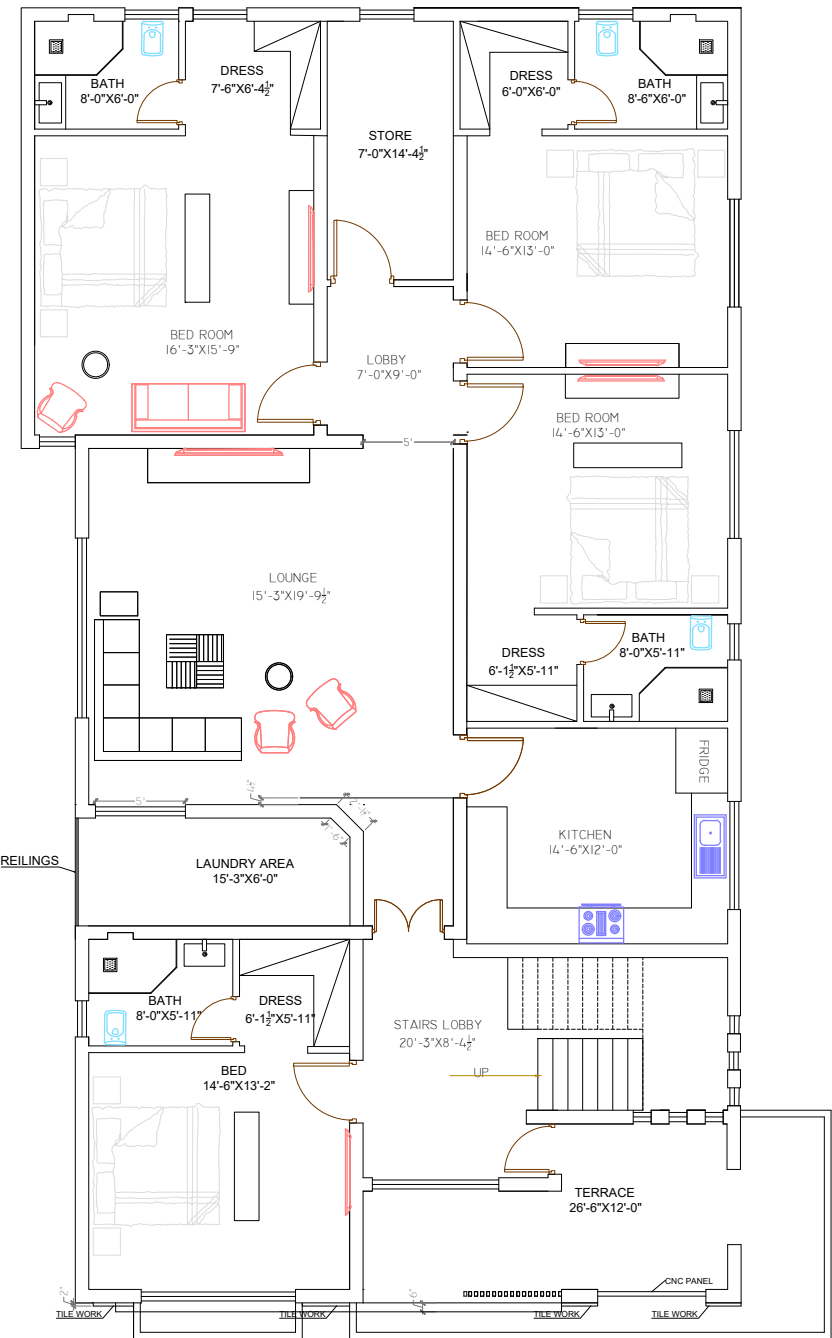


FIRST FLOOR

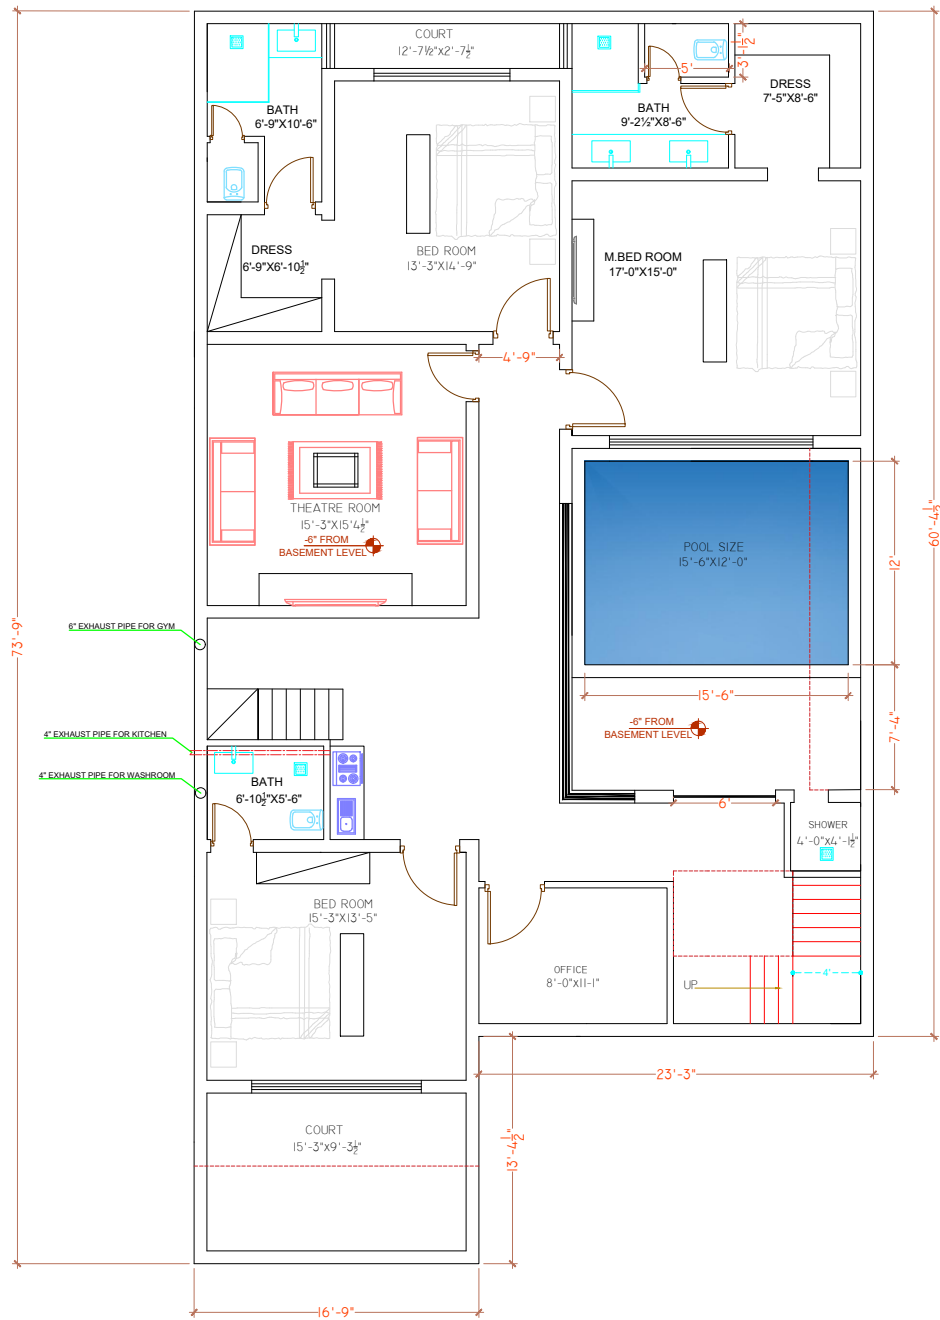



**BASEMENT**

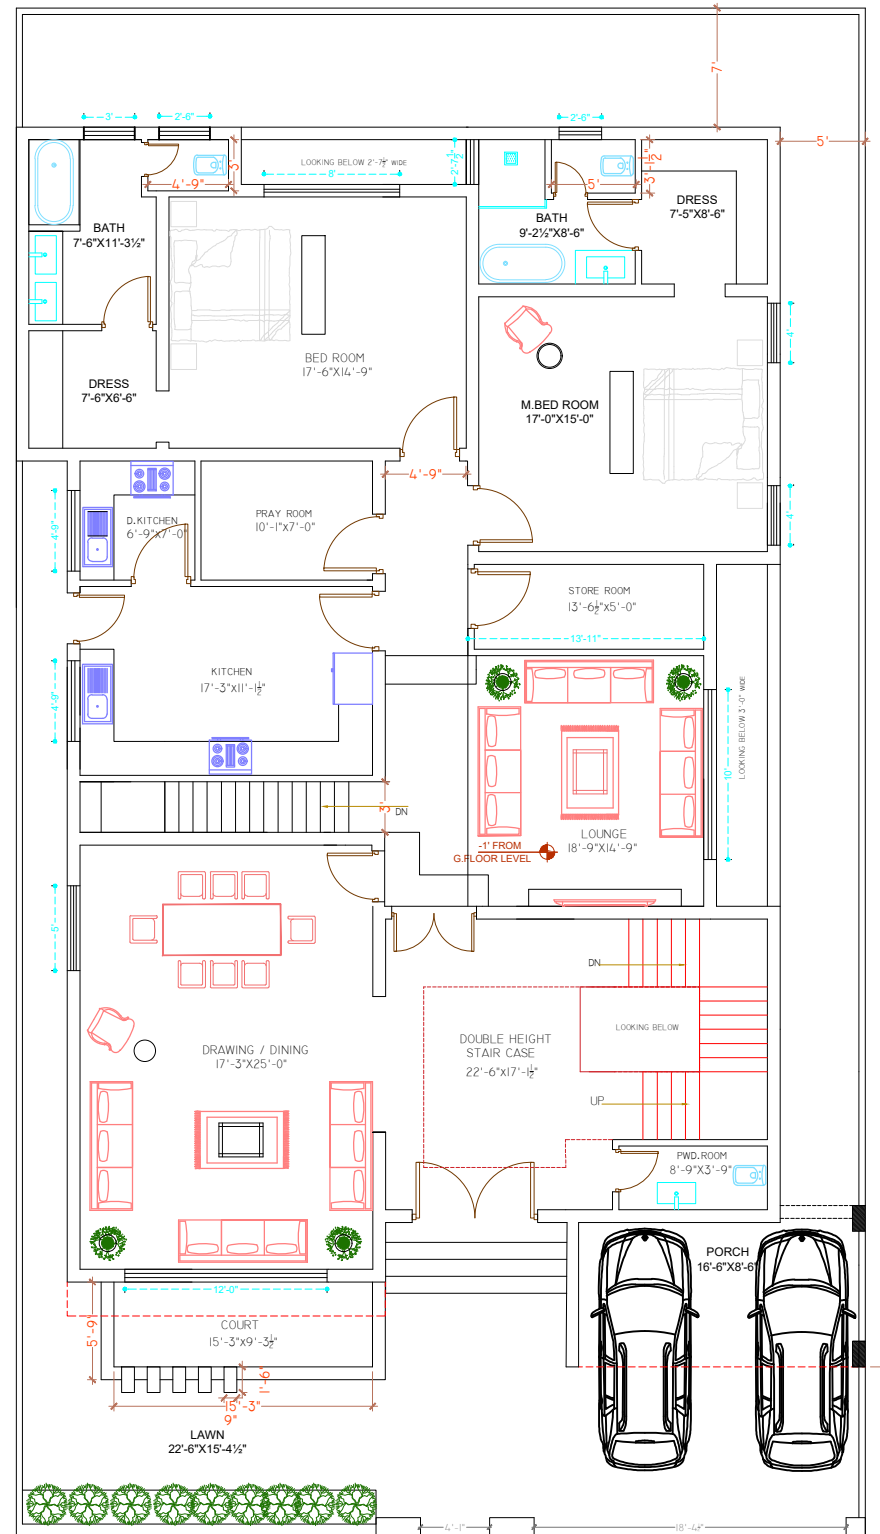

**GROUND FLOOR**

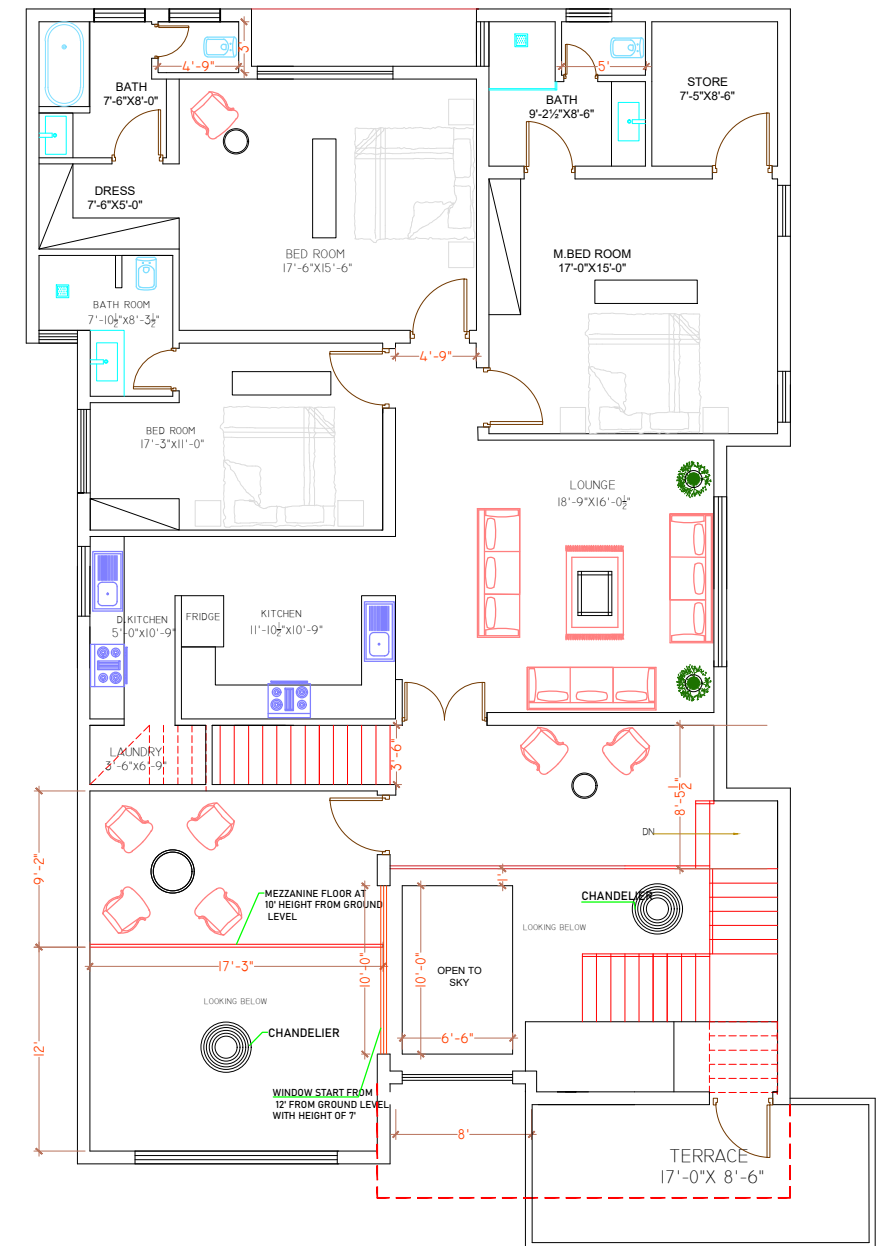

**FIRST FLOOR**

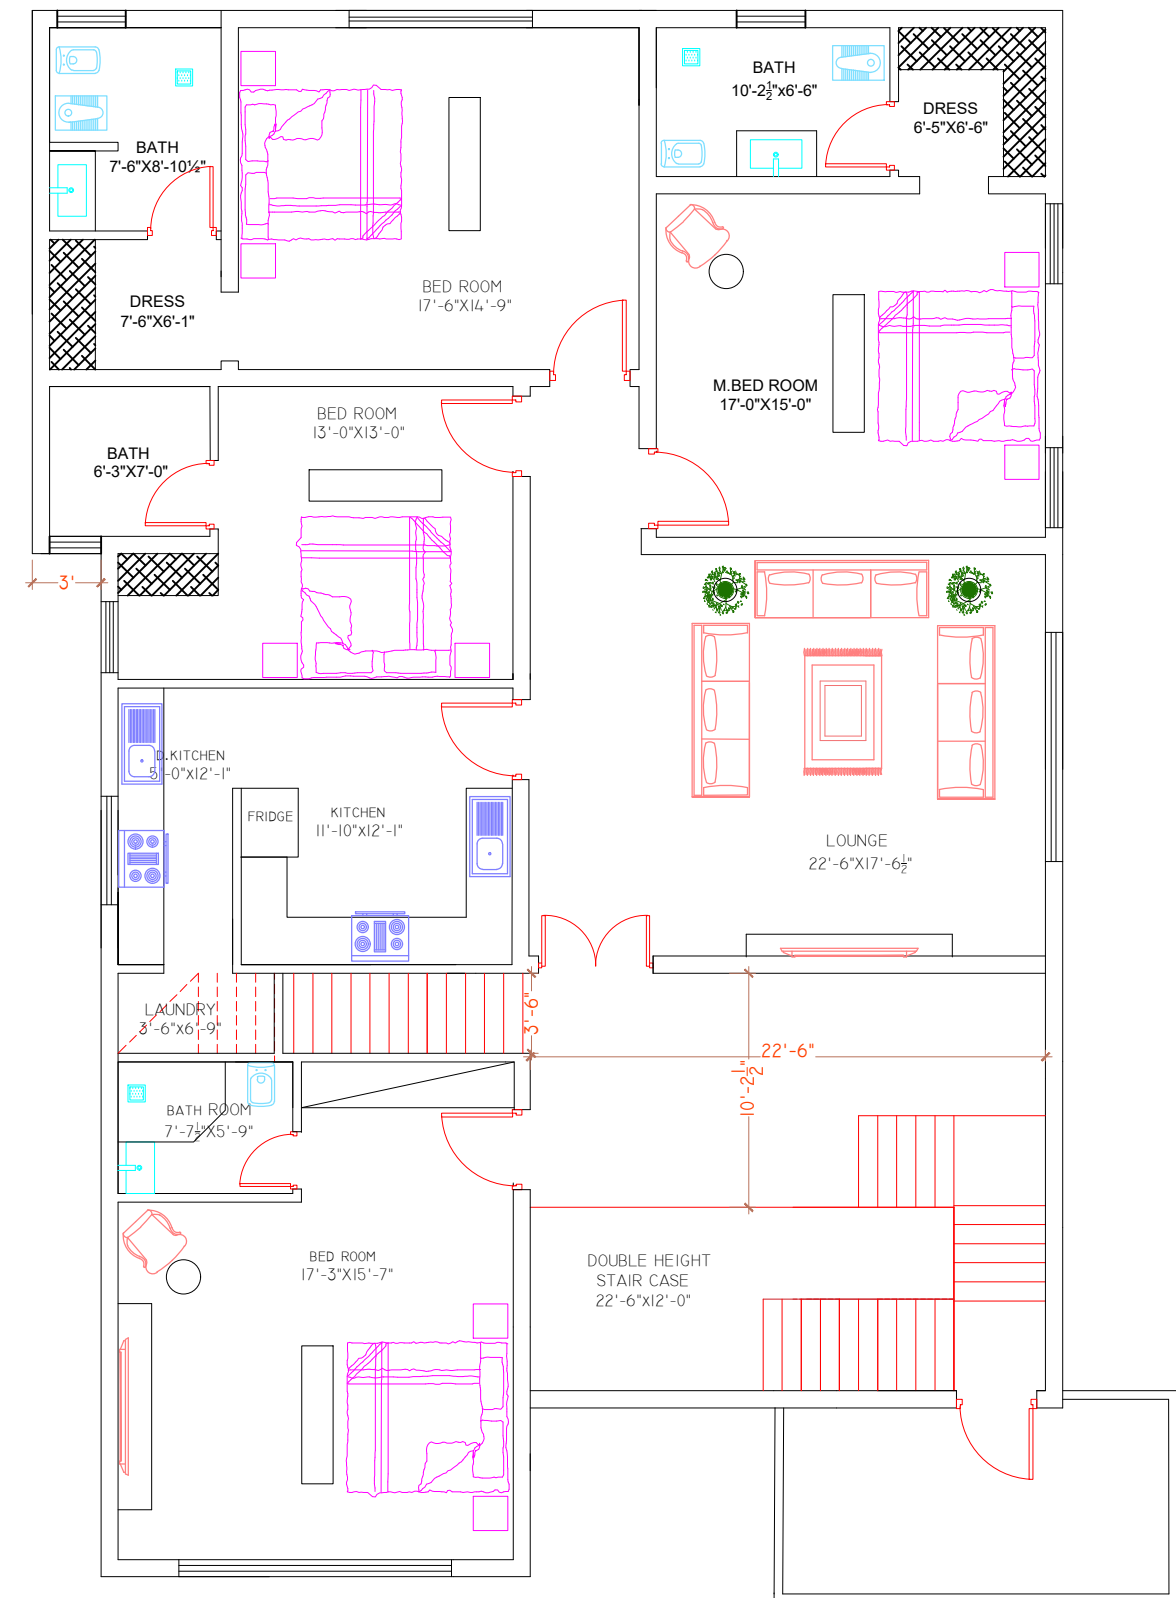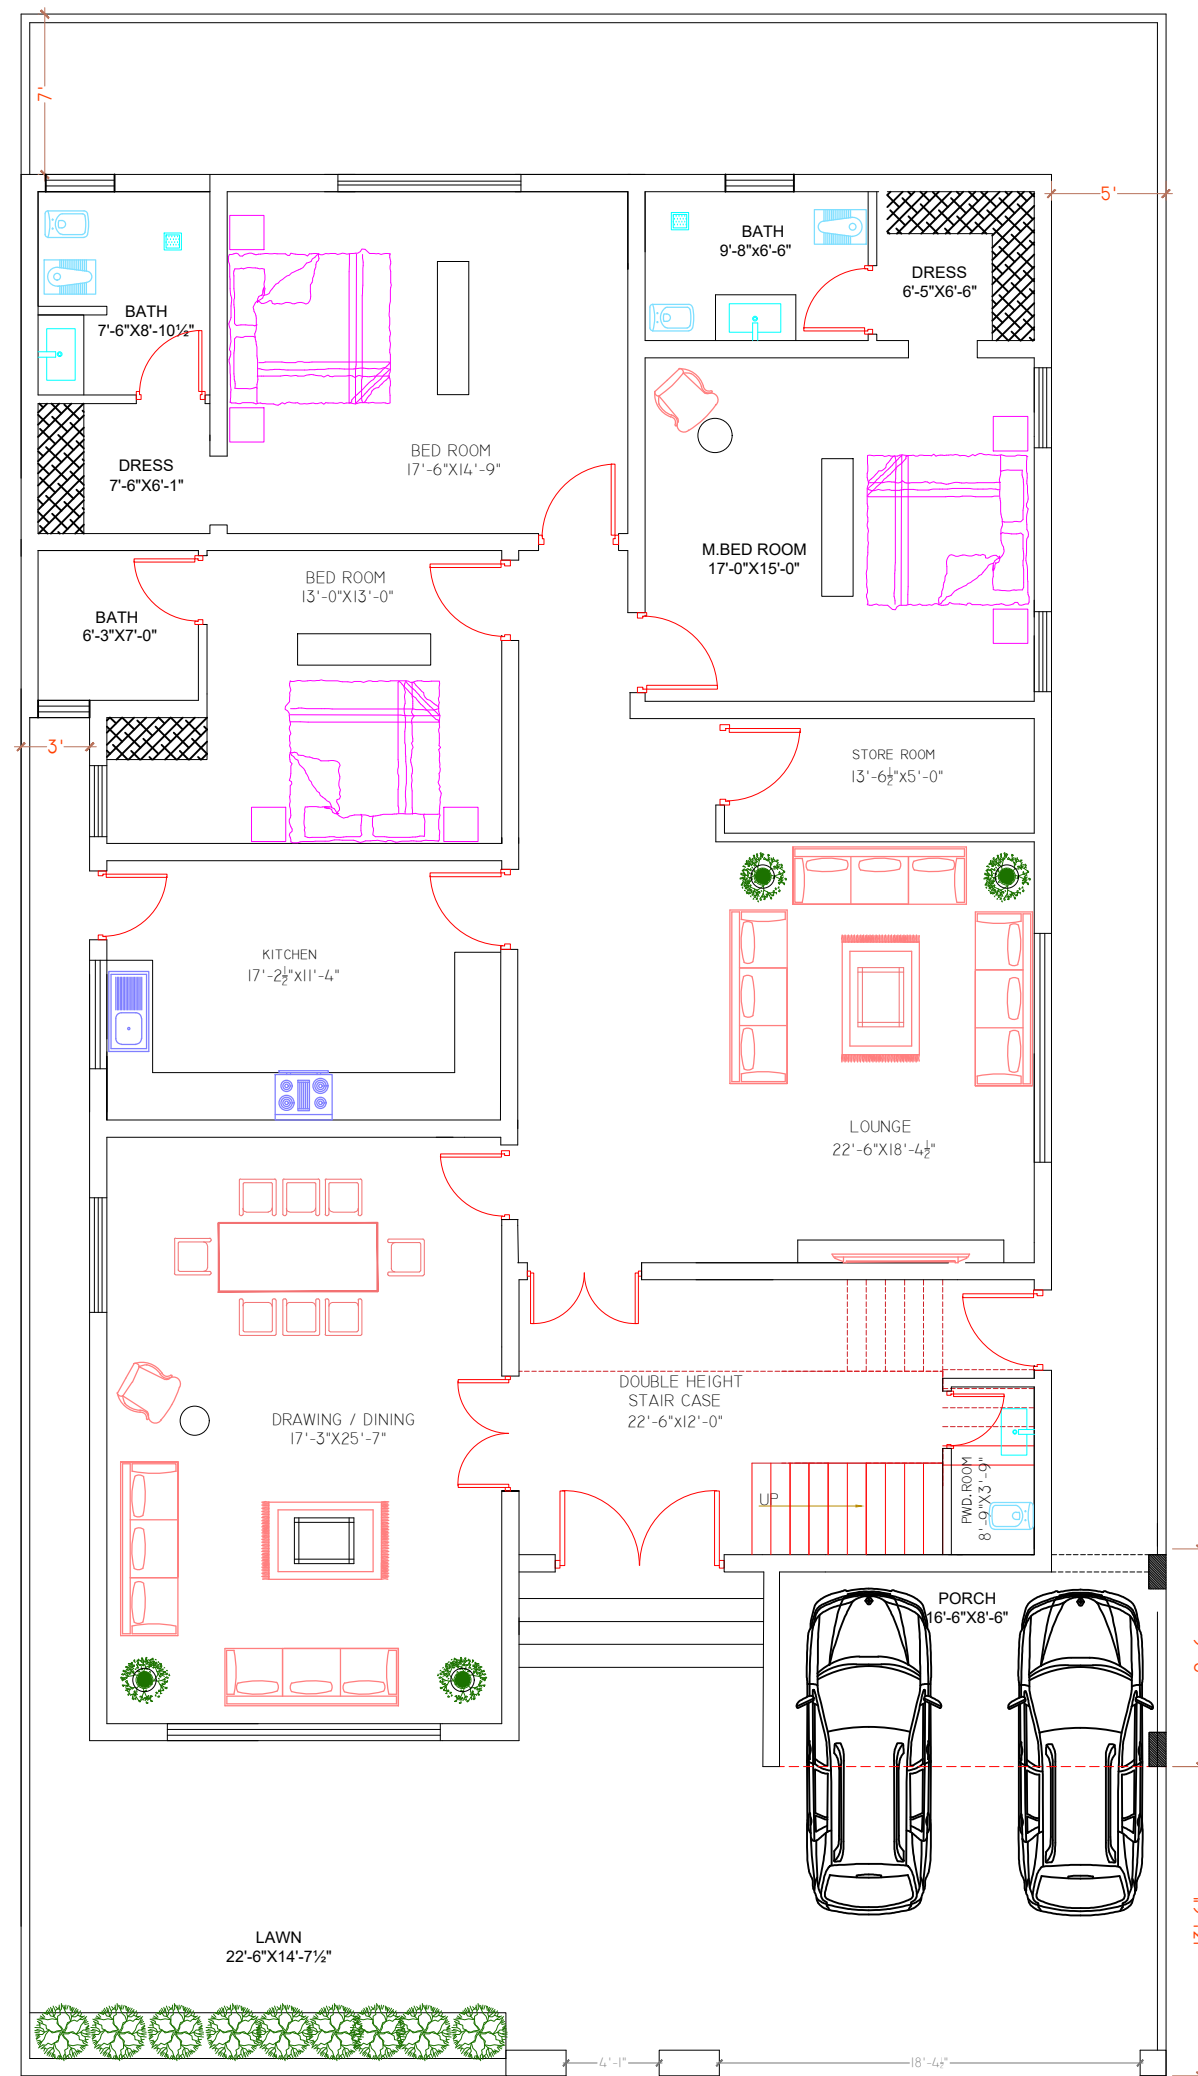



The gray structure encompasses the following operations, which are the responsibility of the

Builder:

- Foundation Digging
- Foundation Brick work
- Application of waterproofing chemicals and bitumen over DPC
- Termite Proofing.
- Brick work for Ground Floor, First Floor, Second Floor, Parapet wall & Boundary walls
- Concrete Slab with Ratio of 1:2:4.
- Concrete flooring with a ratio of 1:2:4 of complete building.
- Kitchen concrete slabs.
- Plaster of whole building (inside & outside)
- Installation of electric, plumbing, and sewerage pipes.
- Fitting of safety grills and gate installation.
- Construction of Septic Tank, UGWT & OHWT.

## کام کا دائرہ کار :

- ☐ بنیادوں کی کھدائی 2.5 فٹ
- ☐ گھسوکی بھرائی
- ☐ مکمل چٹائی 9" کی Ratio(1:6)
- ☐ 4.5" کی چٹائی Ratio(1:4)
- ☐ سریا ڈرائنگ کے مطابق
- ☐ لیکٹر یکل کے پائپ (GM PIPES)

☐ سیفٹی گرل (3 سوتر سر یا اور 18 گج کا پائپ)

☐ اندر باہر سے دیواروں کا پلستر (Ratio 1:4)

☐ Popular سیوریج پائپنگ

☐ Turk Plast سینٹری پائپنگ

☐ فرش کنکریٹ موٹائی 2 انچ (Ratio 1:2:4)

☐ پردہ دیوار سلیب سے 3 فٹ اونچا

☐ چھت پر ٹائل

☐ چوگھاٹ (16 گج) لوہے کی

☐ آرسی سی سلیب کی موٹائی 6 انچ اور کنکریٹ (Ratio 1:2:4)

☐ کچن کی سلیب

☐ ٹینک (OHWT,UGWT)

☐ ٹینک (SEPTIC)

☐ کنکریٹ کی سیڑیاں

☐ مین گیٹ

☐ ٹرمانٹ سپرے