

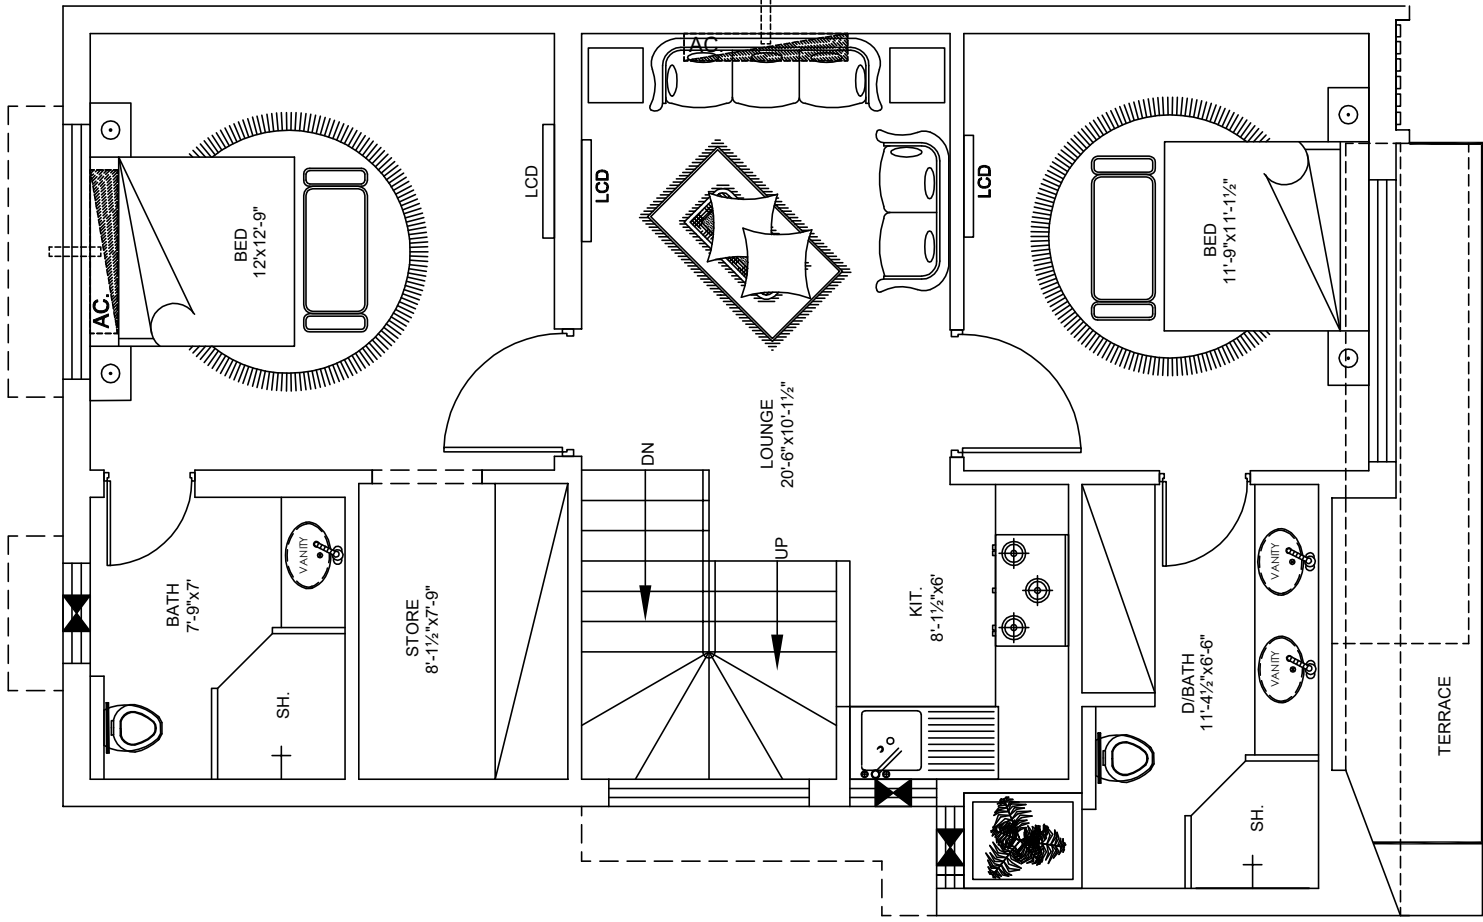


GROUND FLOOR PLAN

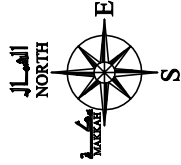

FIRST FLOOR PLAN

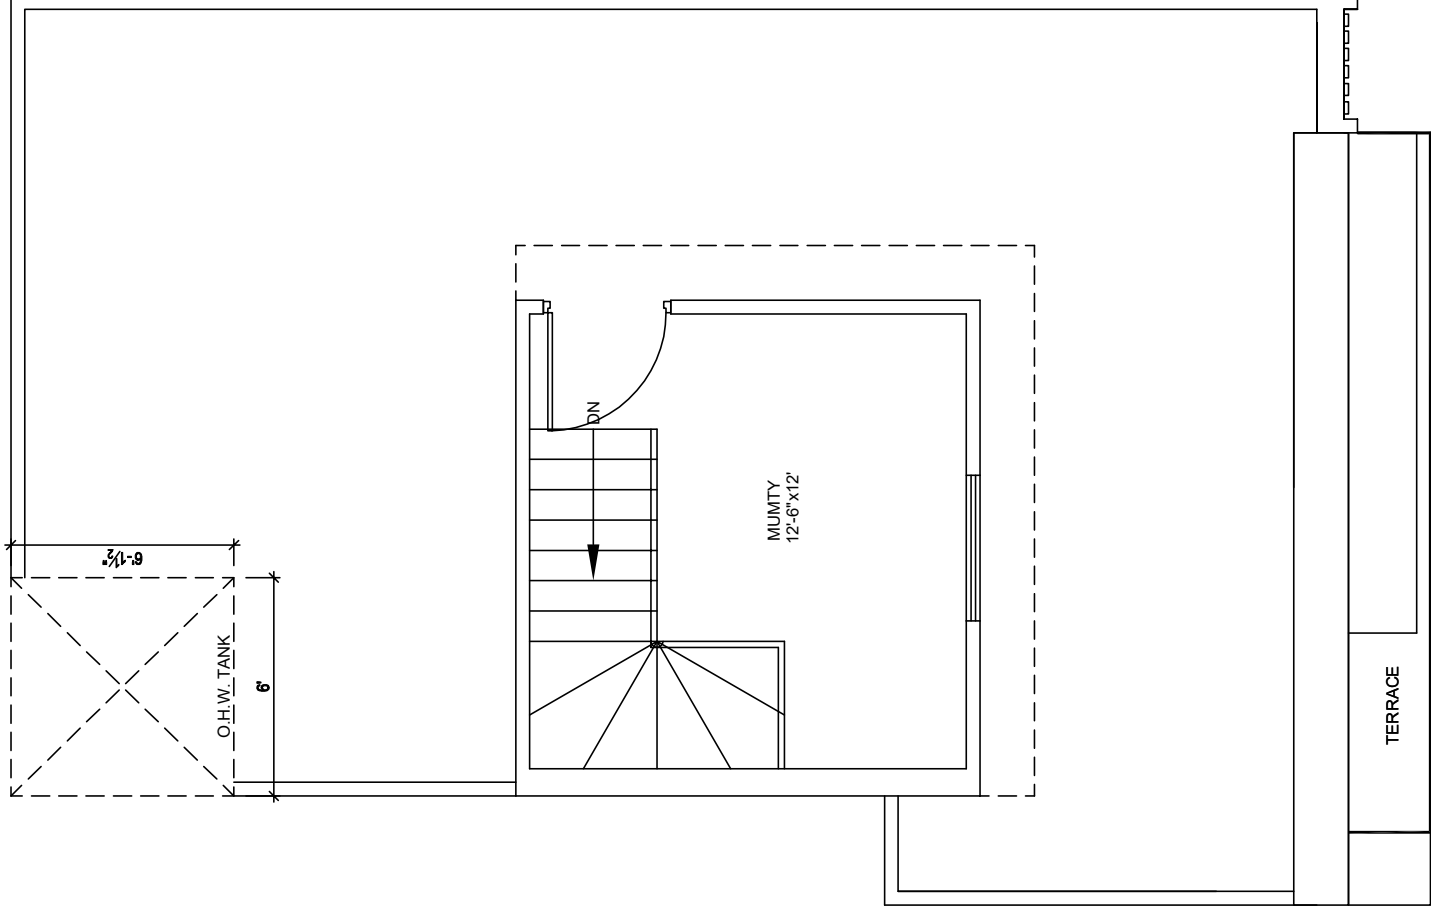

MUMTY PLAN