

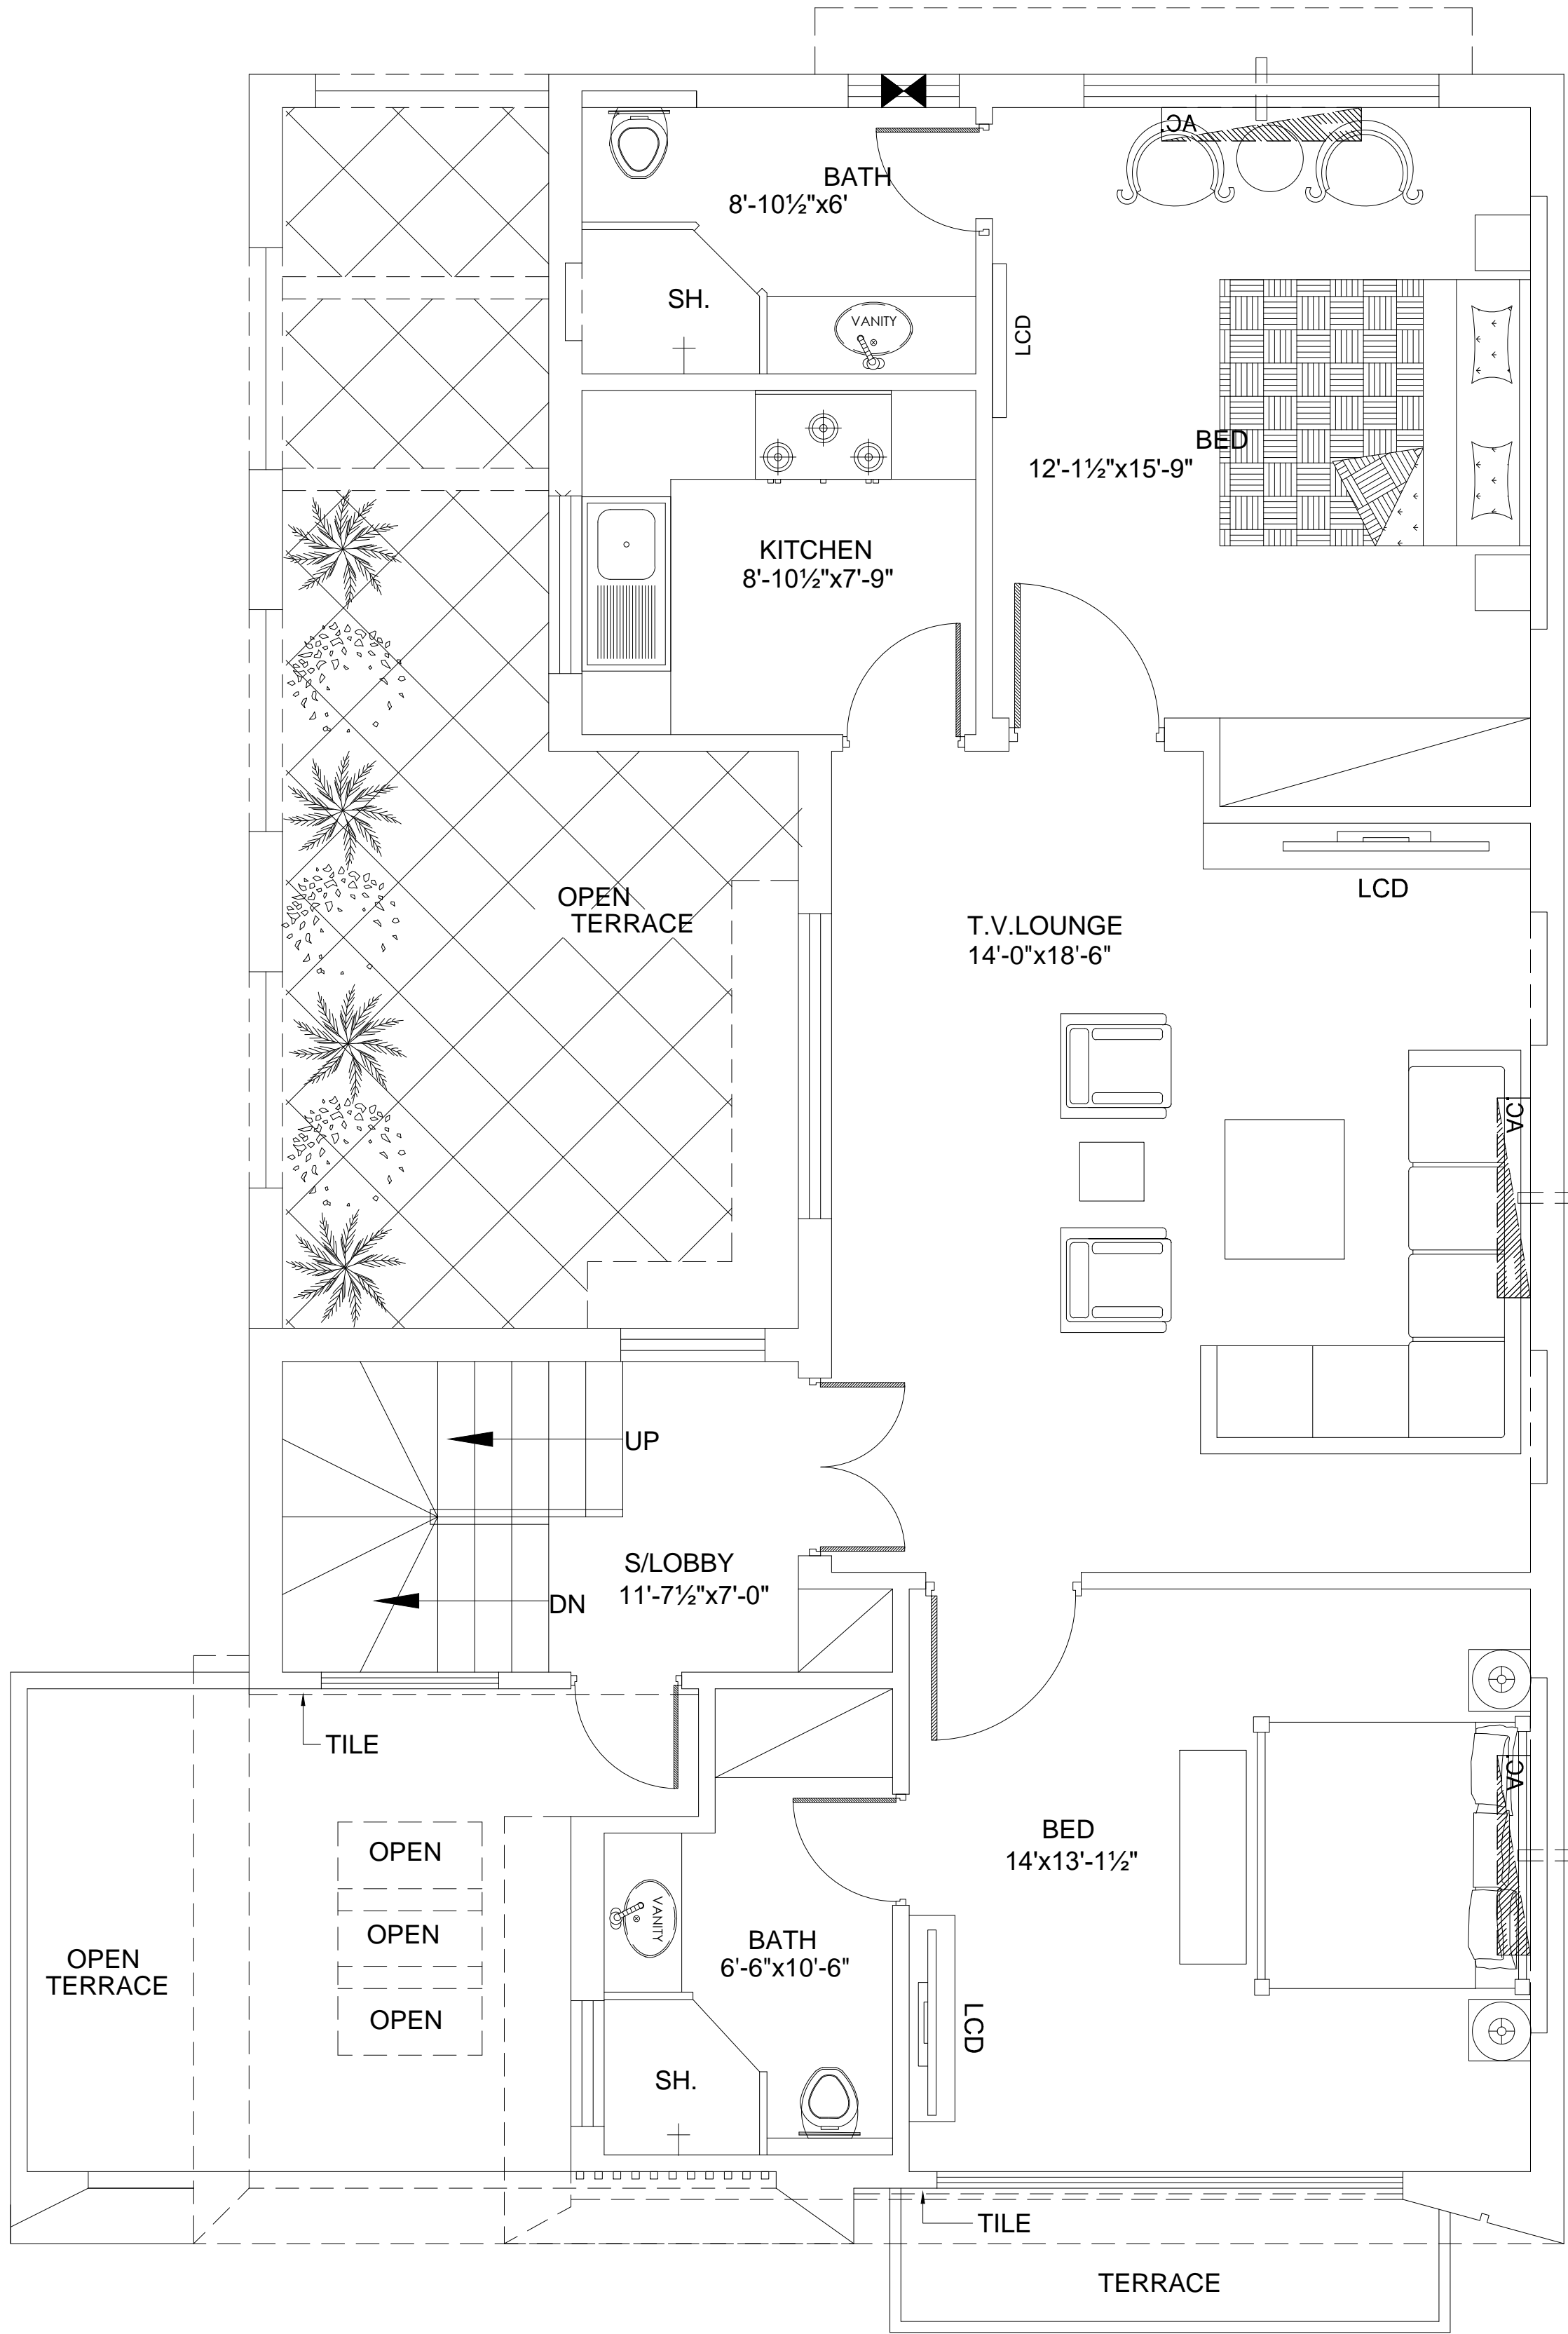


GROUND FLOOR PLAN

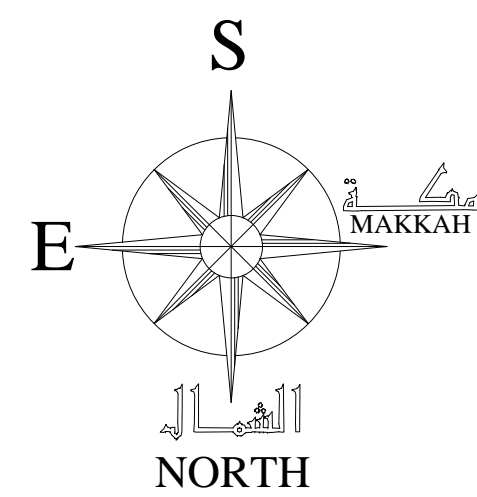

FIRST FLOOR PLAN
1077 sft

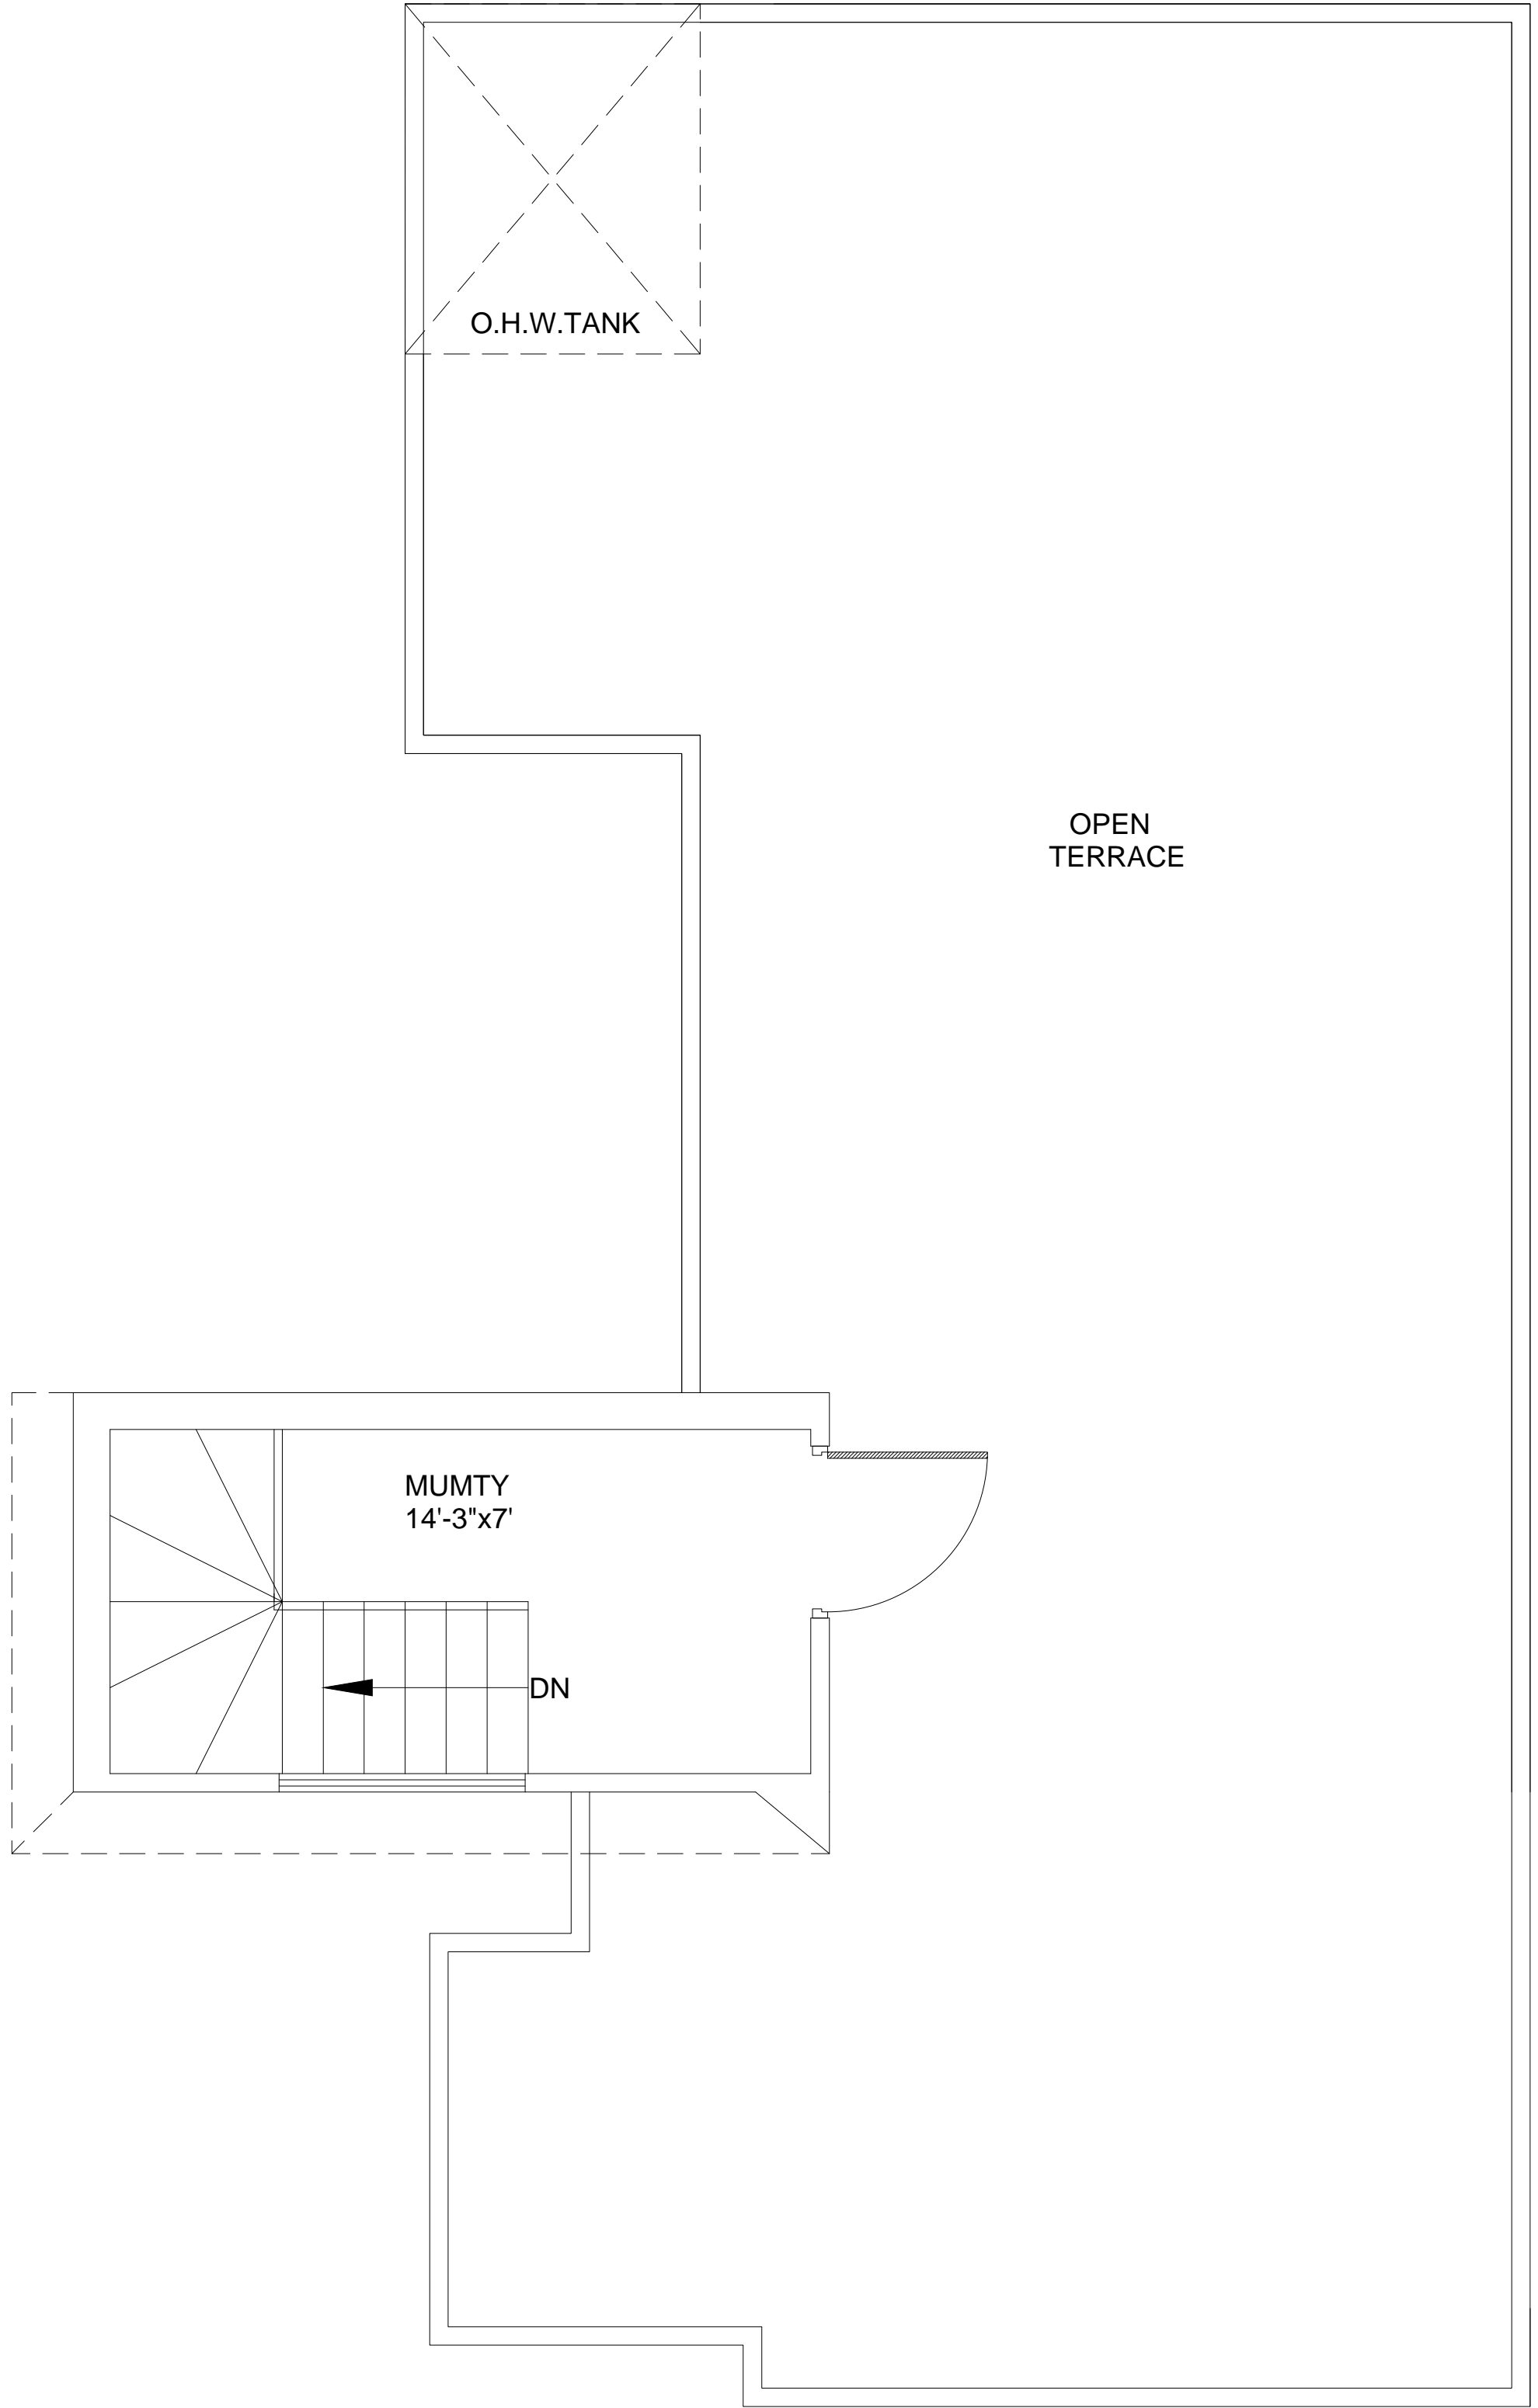

MUMTY PLAN